CONTRACT No. 63093

F.A.U. RTE.	SECTION	COUNTY	TOTAL SHEETS	SHEET NO.
1578	*	WILL	155	112
STA.		TO STA.		
FED. ROAD DIST. NO.	ILLINOIS	FED. AID PROJECT		

* 06-00046-00-PV

LANDSCAPING LEGEND

- INDICATES PROPOSED SODDING AREAS
- PROPOSED TREES
  SEE "GENERAL NOTES FOR TREE PLANTING AND LANDSCAPING" FOR APPROVED TREES AND INSTRUCTIONS.
- LIGHT UNIT, SEE "LIGHTING PLANS"
- DUAL LIGHT UNIT, SEE "LIGHTING PLANS"
- ComEd COMPANY PAD MOUNTED SERVICE
- PROPOSED LIGHTING CONTROLLER

N

0' 20' 40'

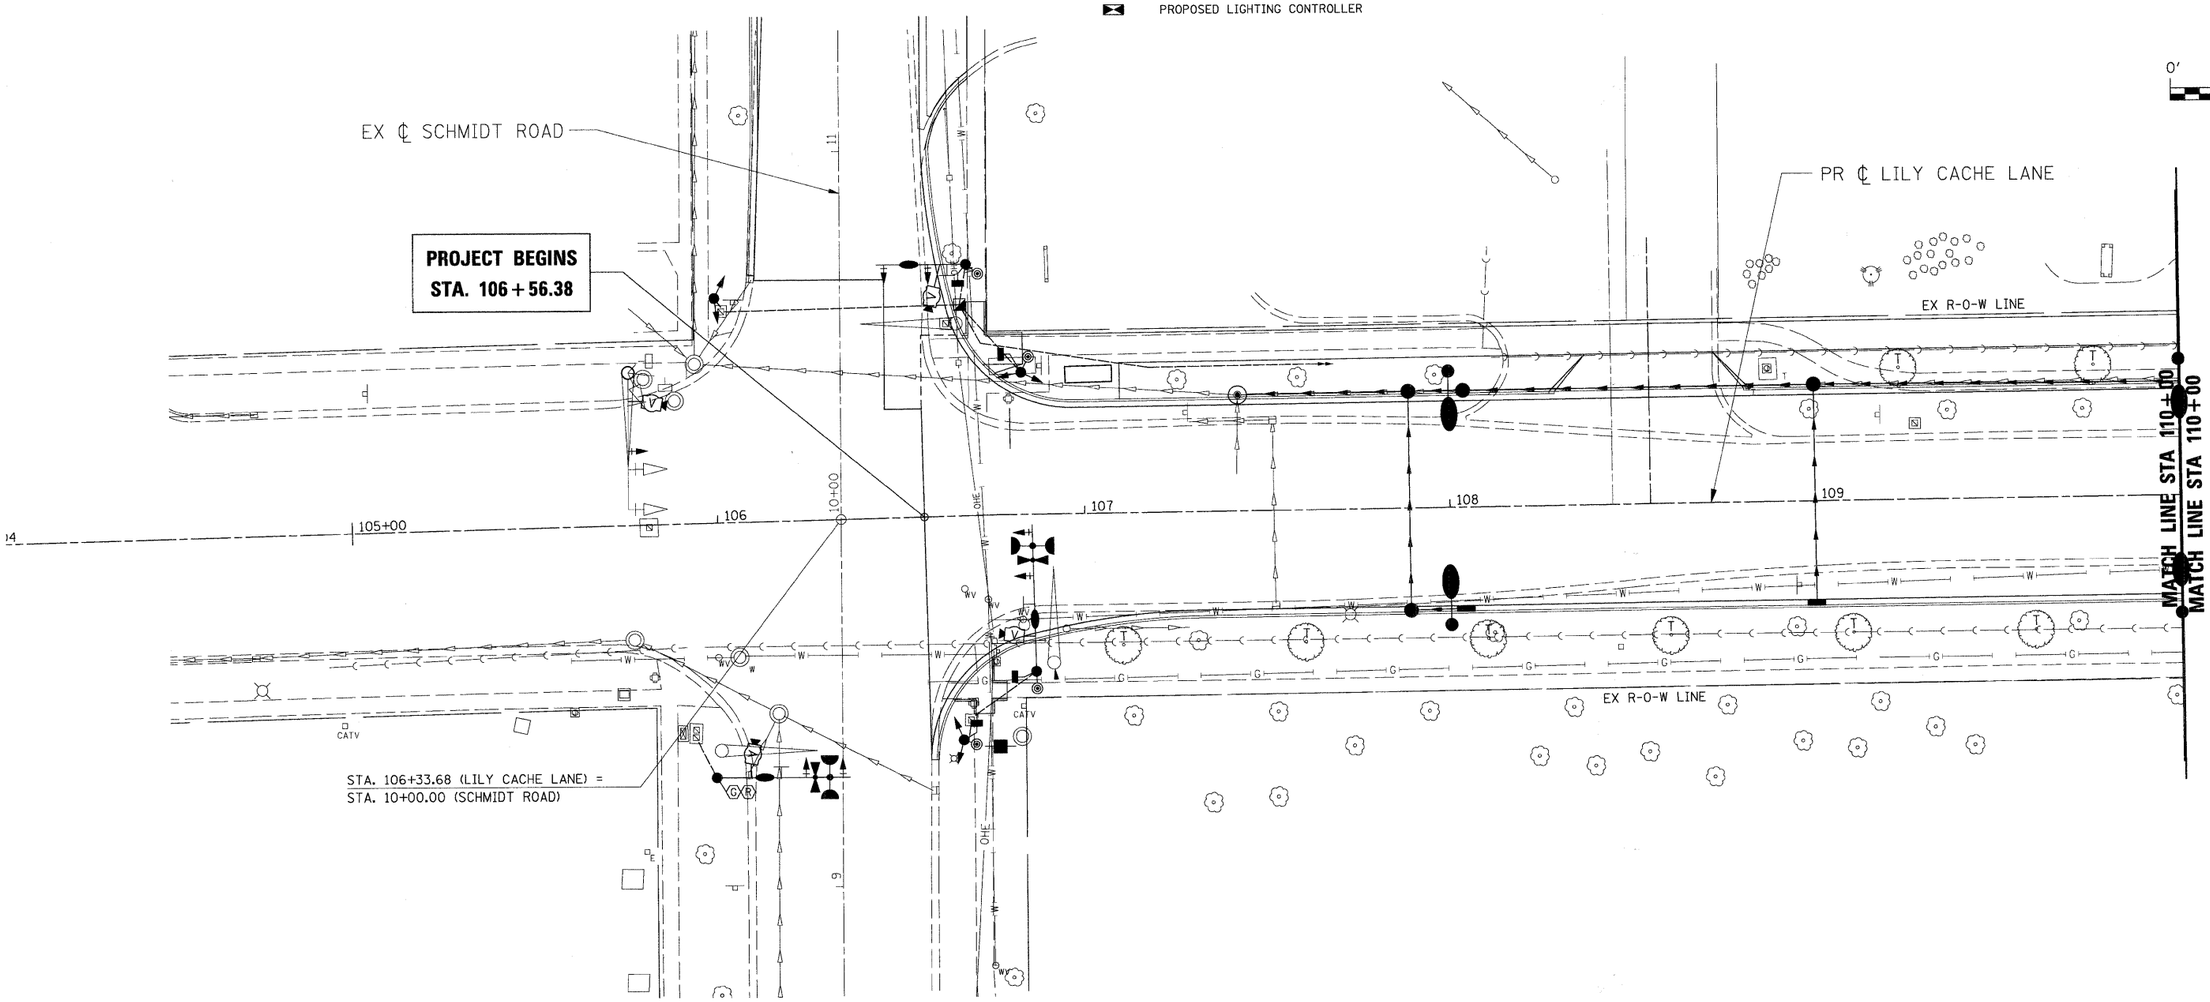

2 of 8

REVISIONS NAME	DATE

ILLINOIS DEPARTMENT OF TRANSPORTATION

LANDSCAPING PLAN
STA 104+70 TO STA 110+00

SCALE: 1" = 20' DRAWN BY: JEB

DATE: APRIL 9, 2009 CHECKED BY: CMS

5024LL01.SHT

PLOT DATE = 4/13/2009
FILE NAME = c:\projects\CAD\5024LL01.SHT
PLOT SCALE = 20.2525 ' / IN.
USER NAME = IE Consultants