CONTRACT No. 63093

F.A.U RTE.	SECTION	COUNTY	TOTAL SHEETS	SHEET NO.
1578	*	WILL	155	146
STA. 132+50.00		TO STA. 134+00.00		
FED. ROAD DIST. NO.		ILLINOIS	FED. AID PROJECT	

*06-00046-00-PV

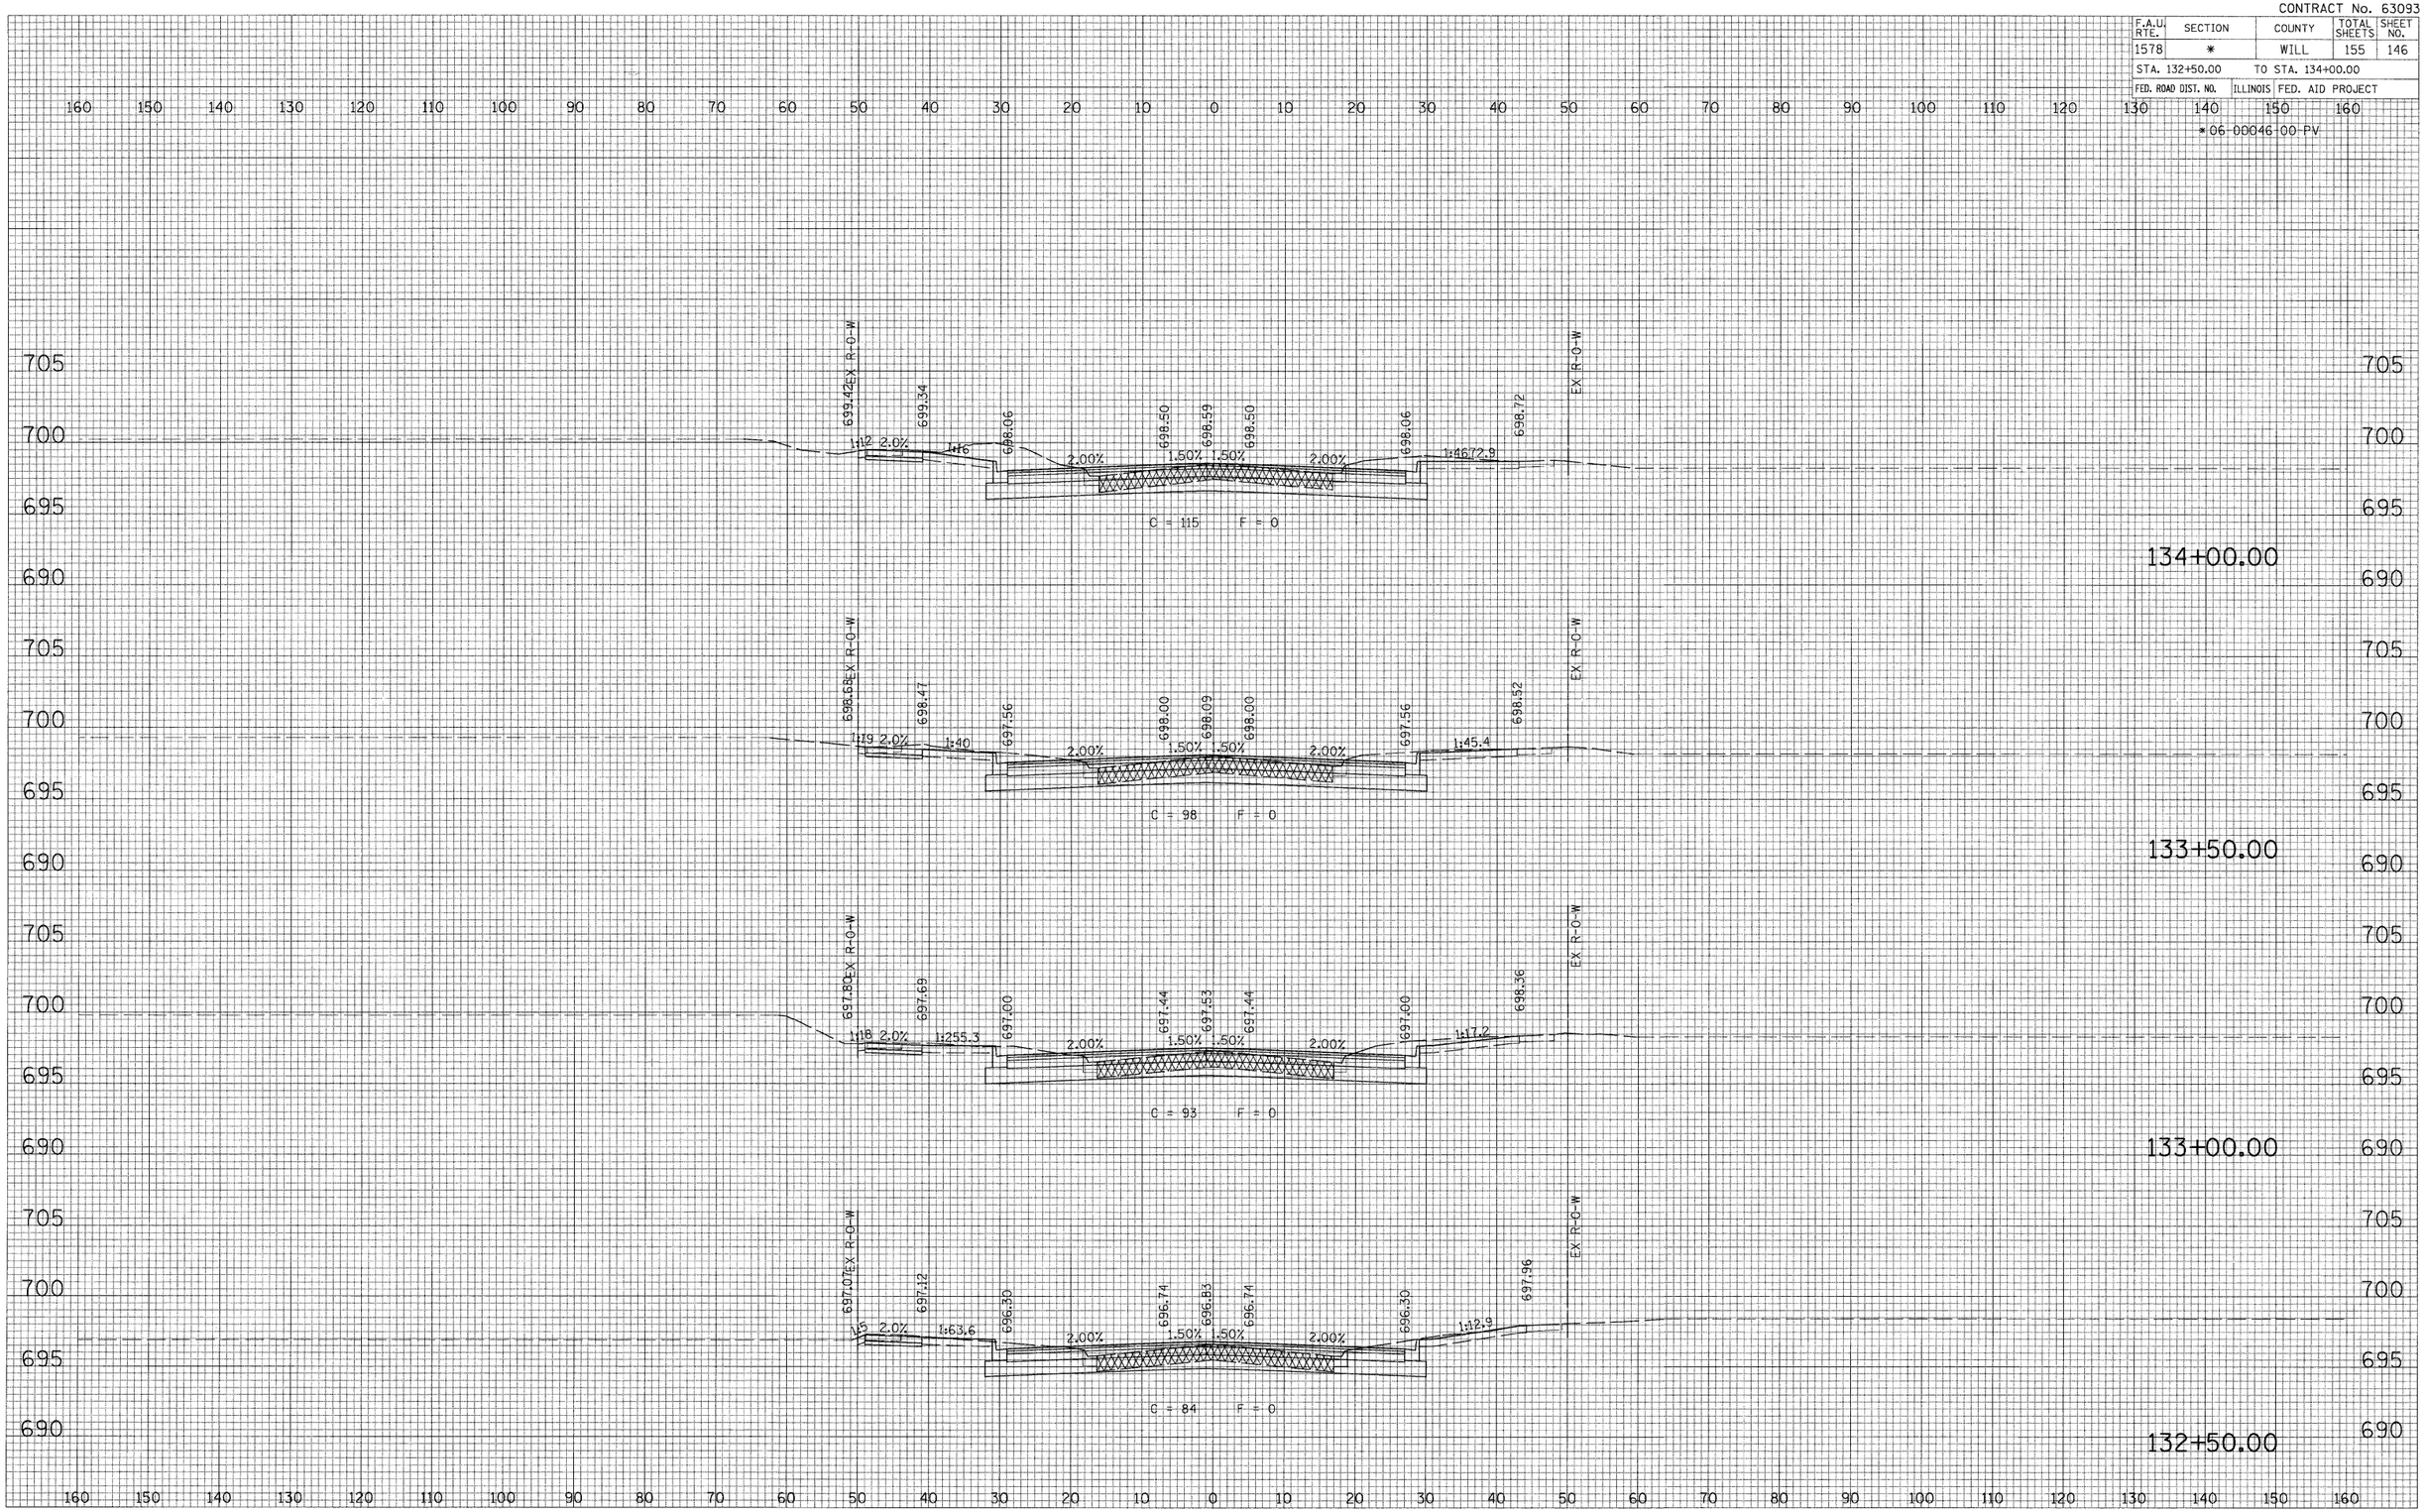

FINAL SURVEY NOTE BOOK NO.
SURVEYED PLOTTED TEMPLATE AREAS AREAS CHECKED BY DATE

ORIGINAL SURVEY NOTE BOOK NO.
SURVEYED PLOTTED TEMPLATE AREAS AREAS CHECKED BY DATE

PLOT DATE = $DATE$
FILE NAME = $FILEL$
PLOT SCALE = $SCALE$
USER NAME = $USER$

CROSS SECTIONS – LILY CACHE LANE