CONTRACT NO. 63095

F.A. RTE.	SECTION	COUNTY	TOTAL SHEETS	SHEET NO.
1503	08-00260-01-PV	KANE	176	36
STA. 56+00		TO STA. 62+00		
FED. ROAD DIST. NO.	ILLINOIS	FED. AID PROJECT		

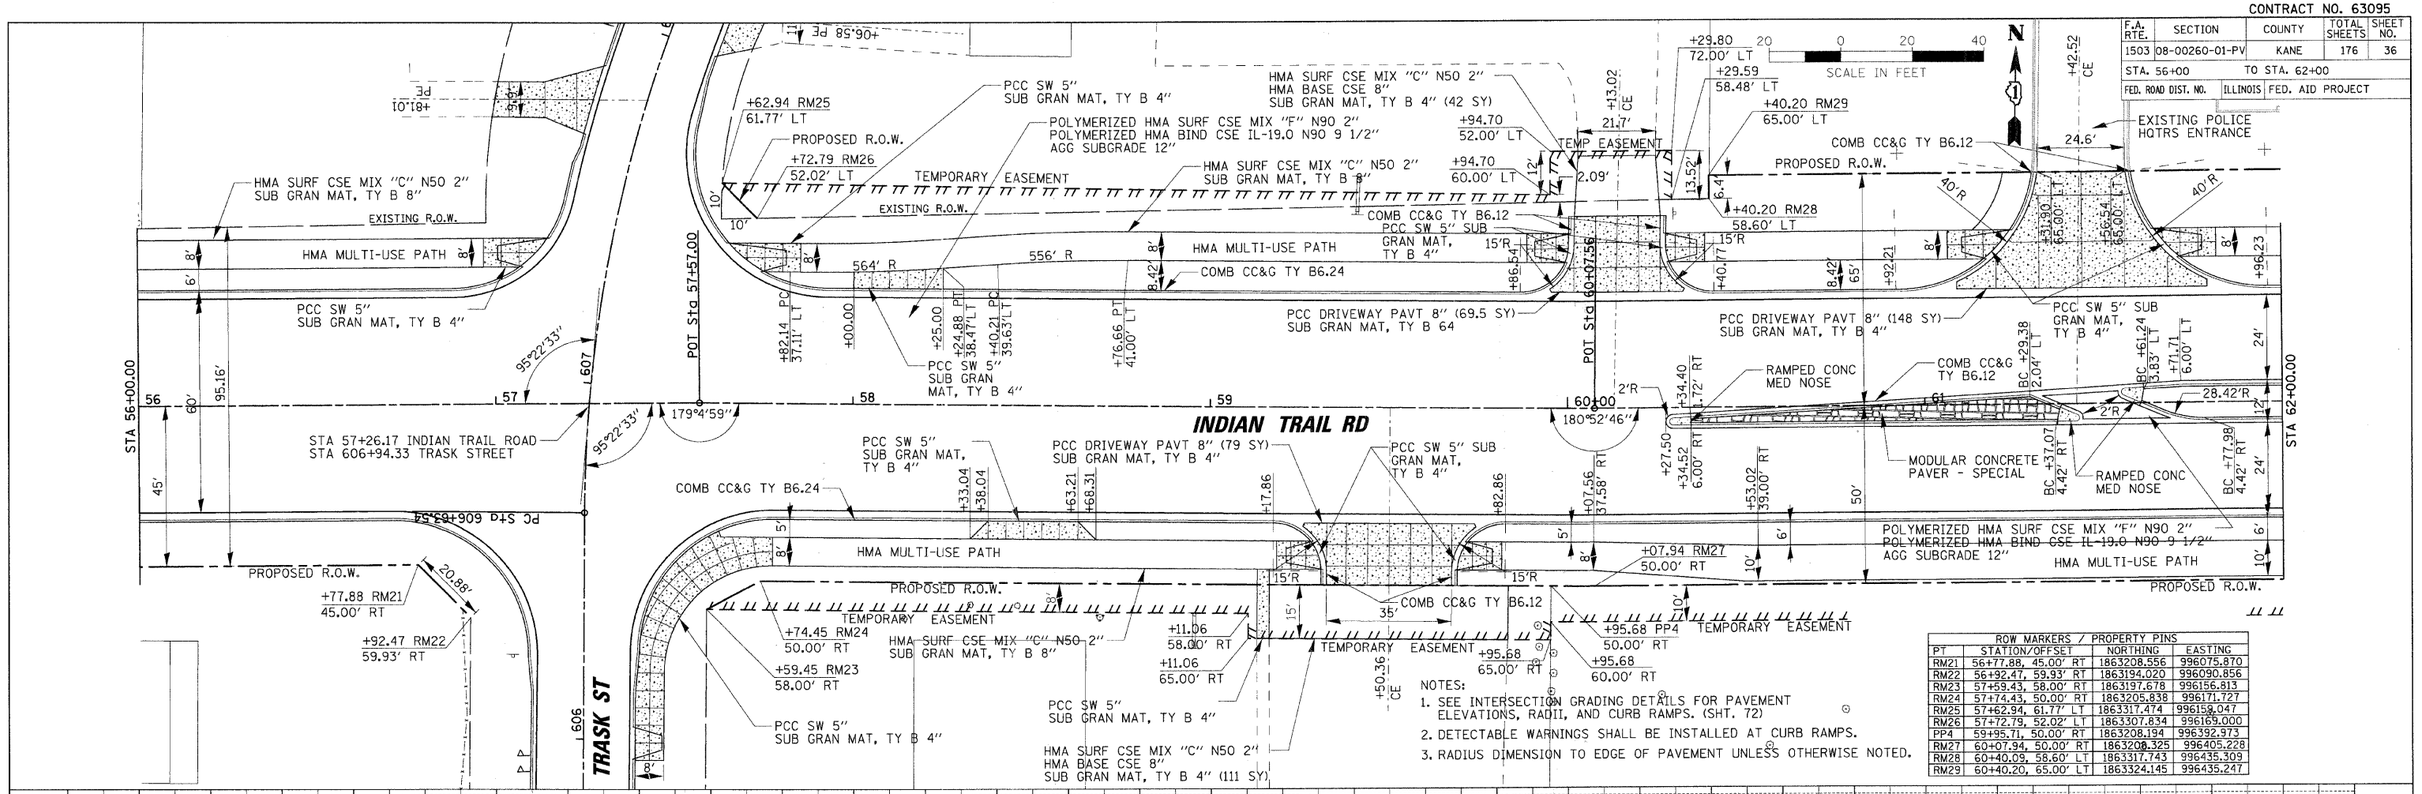

NOTES:

1. SEE INTERSECTION GRADING DETAILS FOR PAVEMENT ELEVATIONS, RADII, AND CURB RAMPS. (SHT. 72)
2. DETECTABLE WARNINGS SHALL BE INSTALLED AT CURB RAMPS.
3. RADIUS DIMENSION TO EDGE OF PAVEMENT UNLESS OTHERWISE NOTED.

ROW MARKERS / PROPERTY PINS			
PT	STATION/OFFSET	NORTHING	EASTING
RM21	56+77.88, 45.00' RT	1863208.556	996075.870
RM22	56+92.47, 59.93' RT	1863194.020	996090.856
RM23	57+59.43, 58.00' RT	1863197.678	996156.813
RM24	57+74.43, 50.00' RT	1863205.838	996171.727
RM25	57+62.94, 61.77' LT	1863317.474	996158.047
RM26	57+72.79, 52.02' LT	1863307.834	996169.000
PP4	59+95.71, 50.00' RT	1863208.194	996392.973
RM27	60+07.94, 50.00' RT	1863208.325	996405.228
RM28	60+40.09, 58.60' LT	1863317.743	996435.309
RM29	60+40.20, 65.00' LT	1863324.145	996435.247

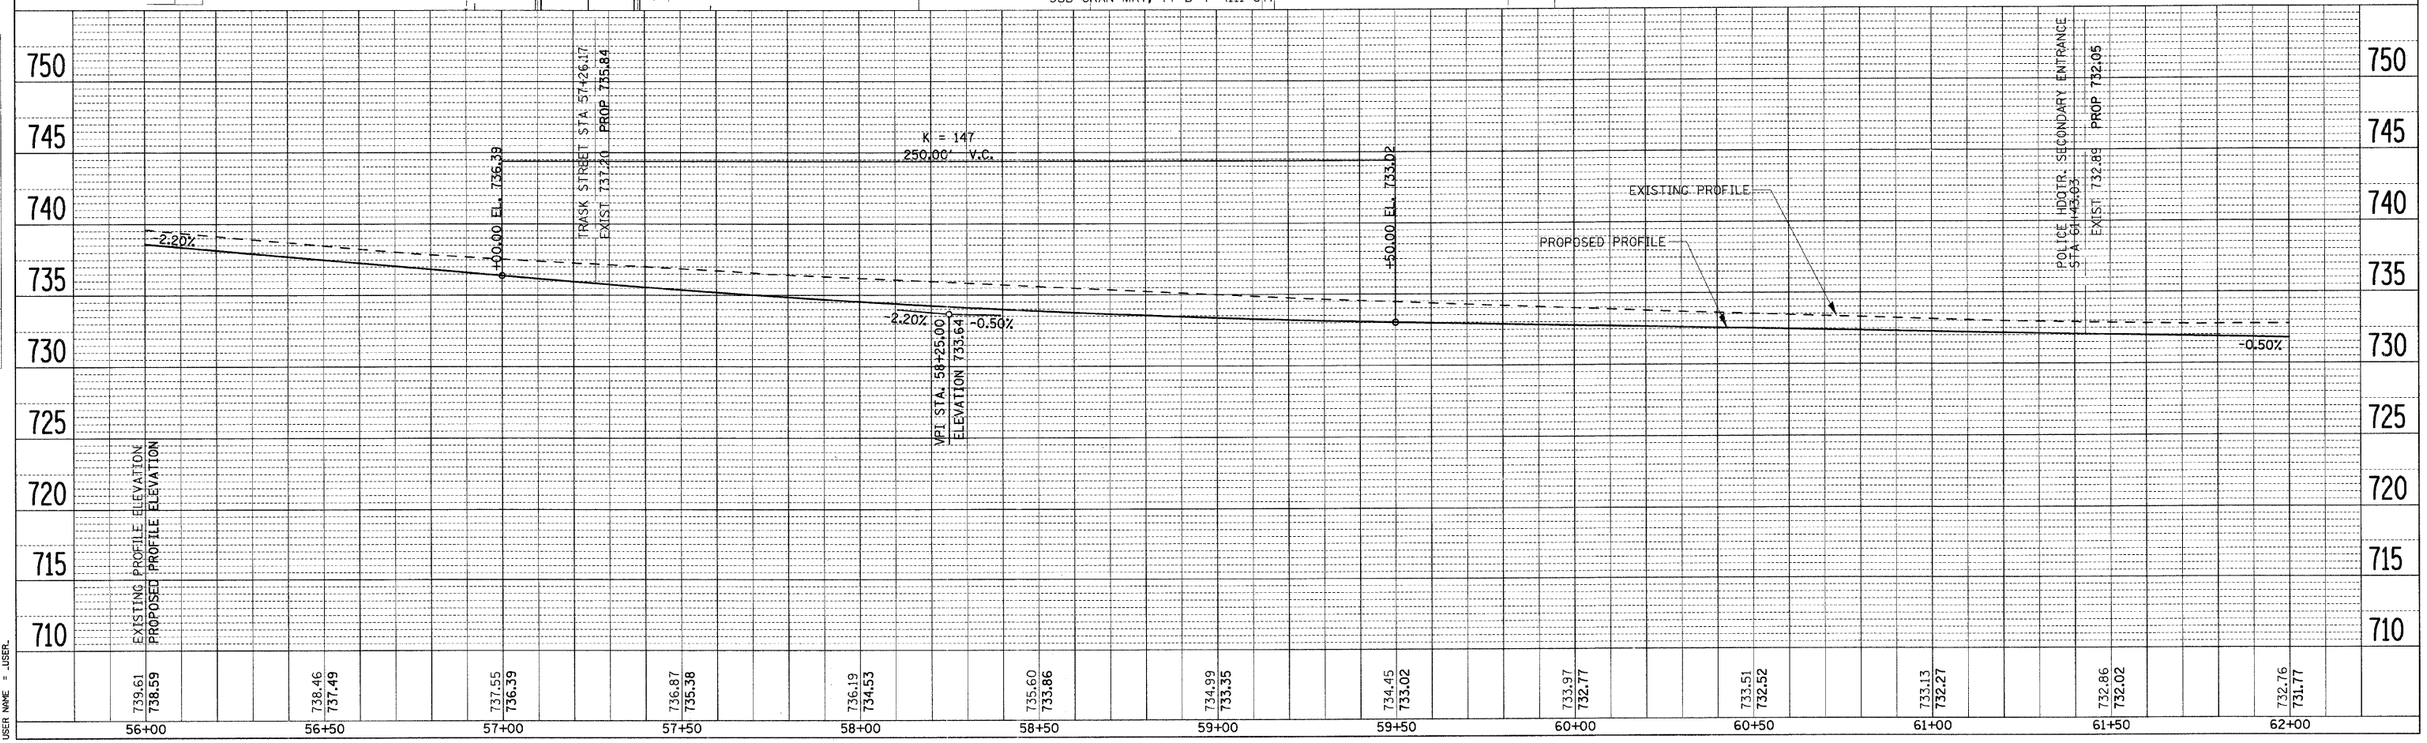

PLAN — SURVEYED / PLOTTED / ALIGNMENT CHECKED / R.T. OF WAY CHECKED / CADD FILE NAME / NOTE BOOK NO. / DATE

PROFILE — SURVEYED / PLOTTED / GRADES CHECKED / B.M. NOTED / STRUCTURE NOTATNS CHKD / NOTE BOOK NO. / DATE / BY

PLOT DATE = 5/26/2009
FILE NAME = H:\Aurora\120859_ITRAIL\Civil\Sht\PNP_IT_18.dgn
PLOT SCALE = 1" =20'
USER NAME = USERL