CONTRACT NO. 63095

F.A. RTE.	SECTION	COUNTY	TOTAL SHEETS	SHEET NO.
1503	08-00260-01-PV	KANE	176	64
STA. 44+00		TO STA. 50+00		
FED. ROAD DIST. NO.	ILLINOIS	FED. AID PROJECT		

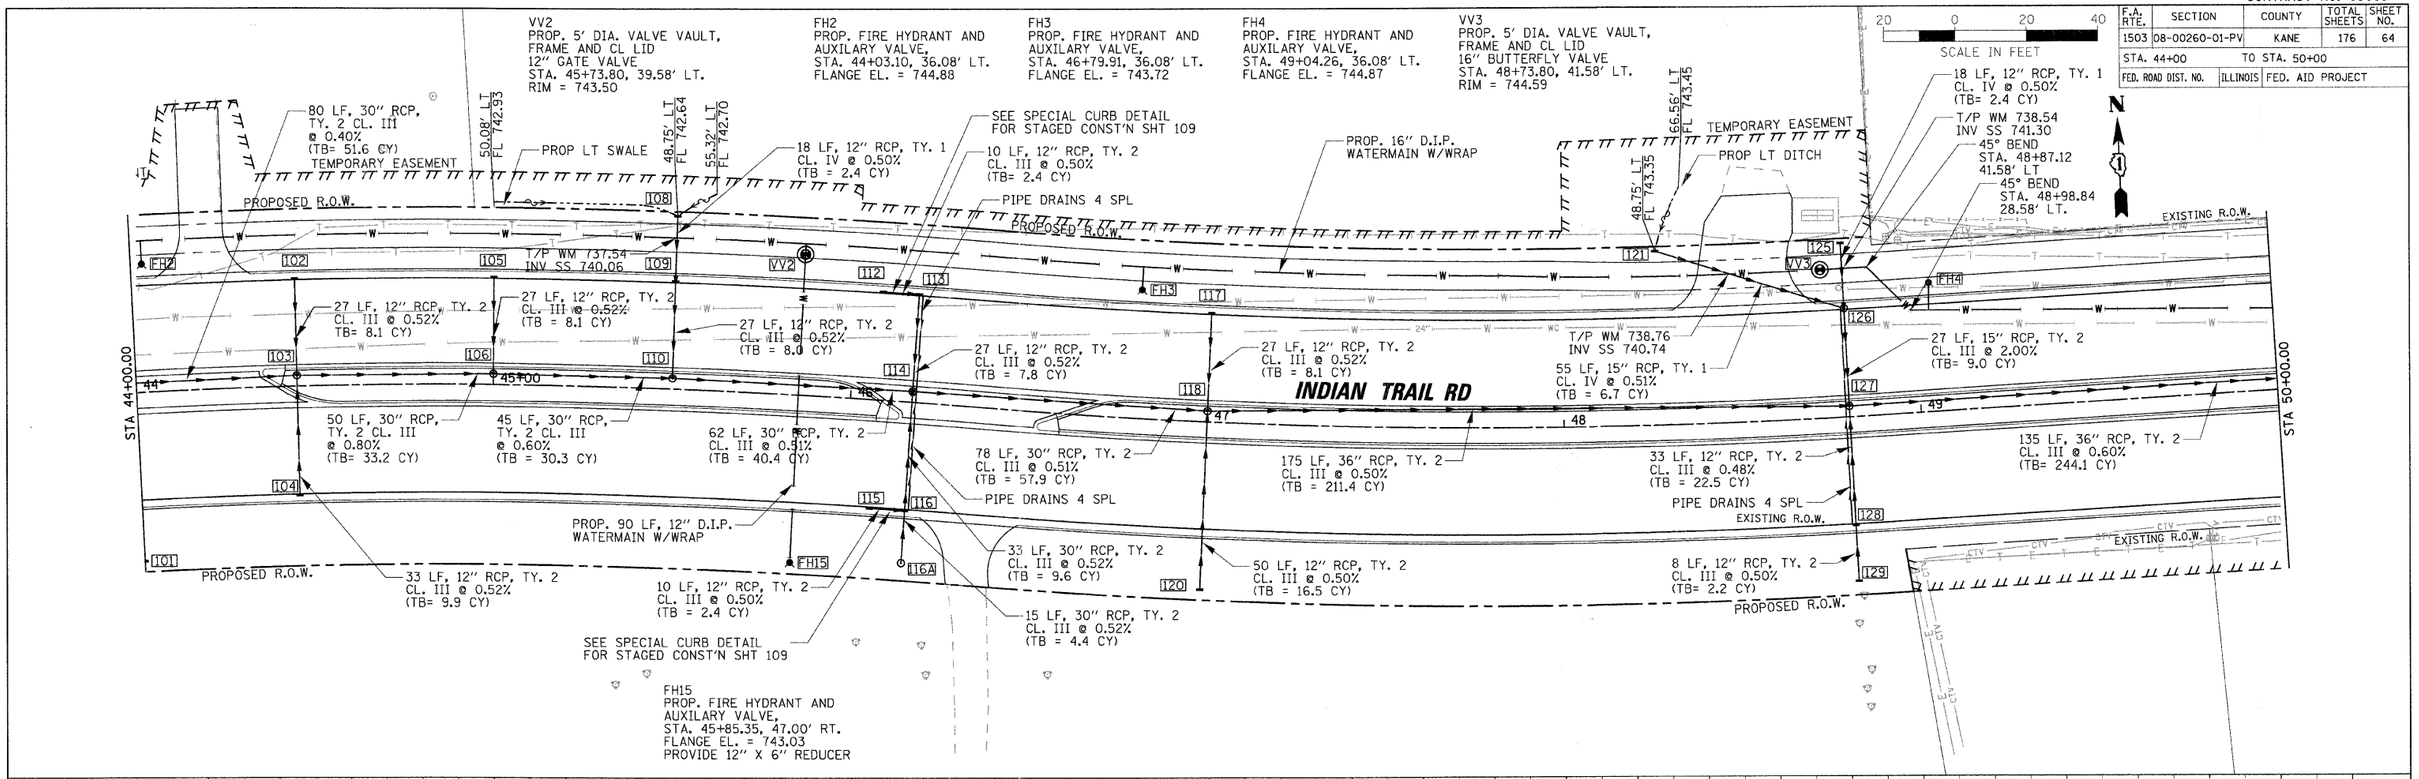

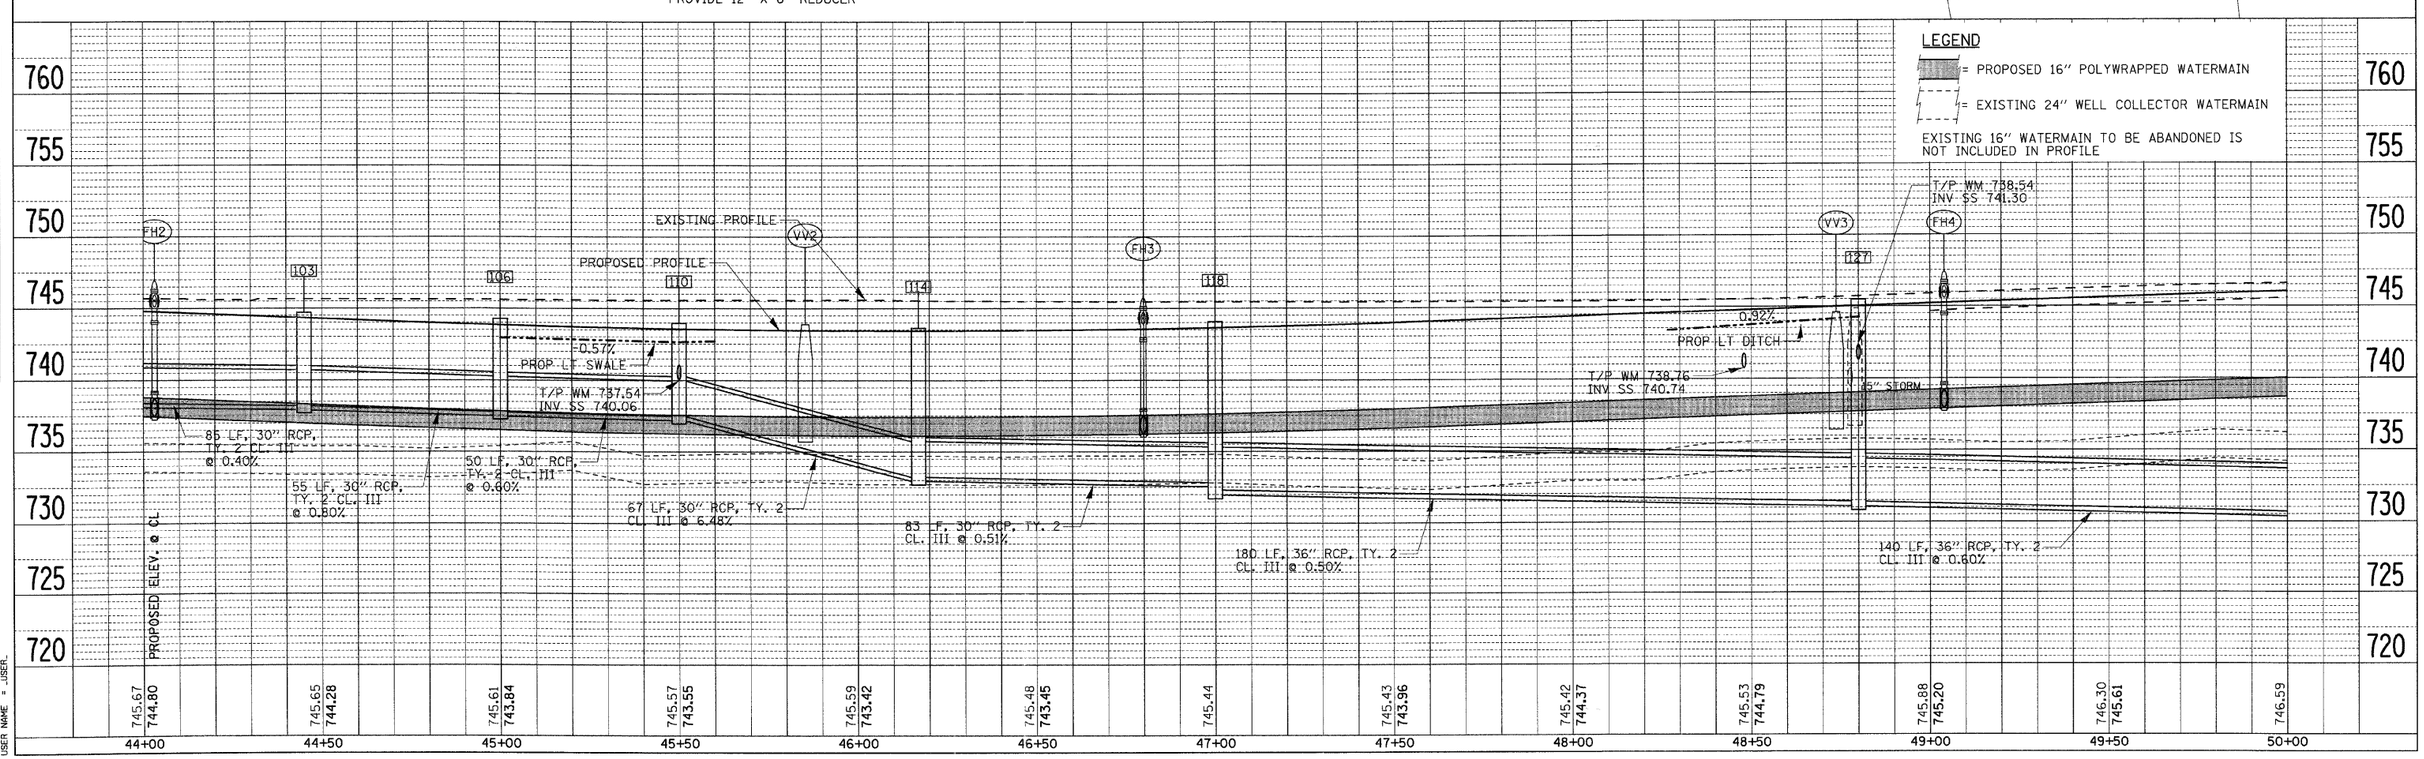

PLAN
SURVEYED
PLOTTED
ALIGNMENT CHECKED
RT OF WAY CHECKED
CADD FILE NAME
NOTE BOOK NO.
BY
DATE

PROFILE
SURVEYED
PLOTTED
GRADES CHECKED
BRIDGE STRUCTURE NOTATIONS CHKD
NOTE BOOK NO.
BY
DATE

PLOT DATE = 1/5/2009
FILE NAME = H:\Work\120059_ITPhil\Civil\Sht\DRN_IT_8.dgn
PLOT SCALE = 1 " = 20 '
USER NAME = USER