CONTRACT NO. 63095

F.A. RTE.	SECTION	COUNTY	TOTAL SHEETS	SHEET NO.
1503	08-00260-01-PV	KANE	176	79
STA. N/A		TO STA. N/A		
FED. ROAD DIST. NO.	ILLINOIS	FED. AID PROJECT		

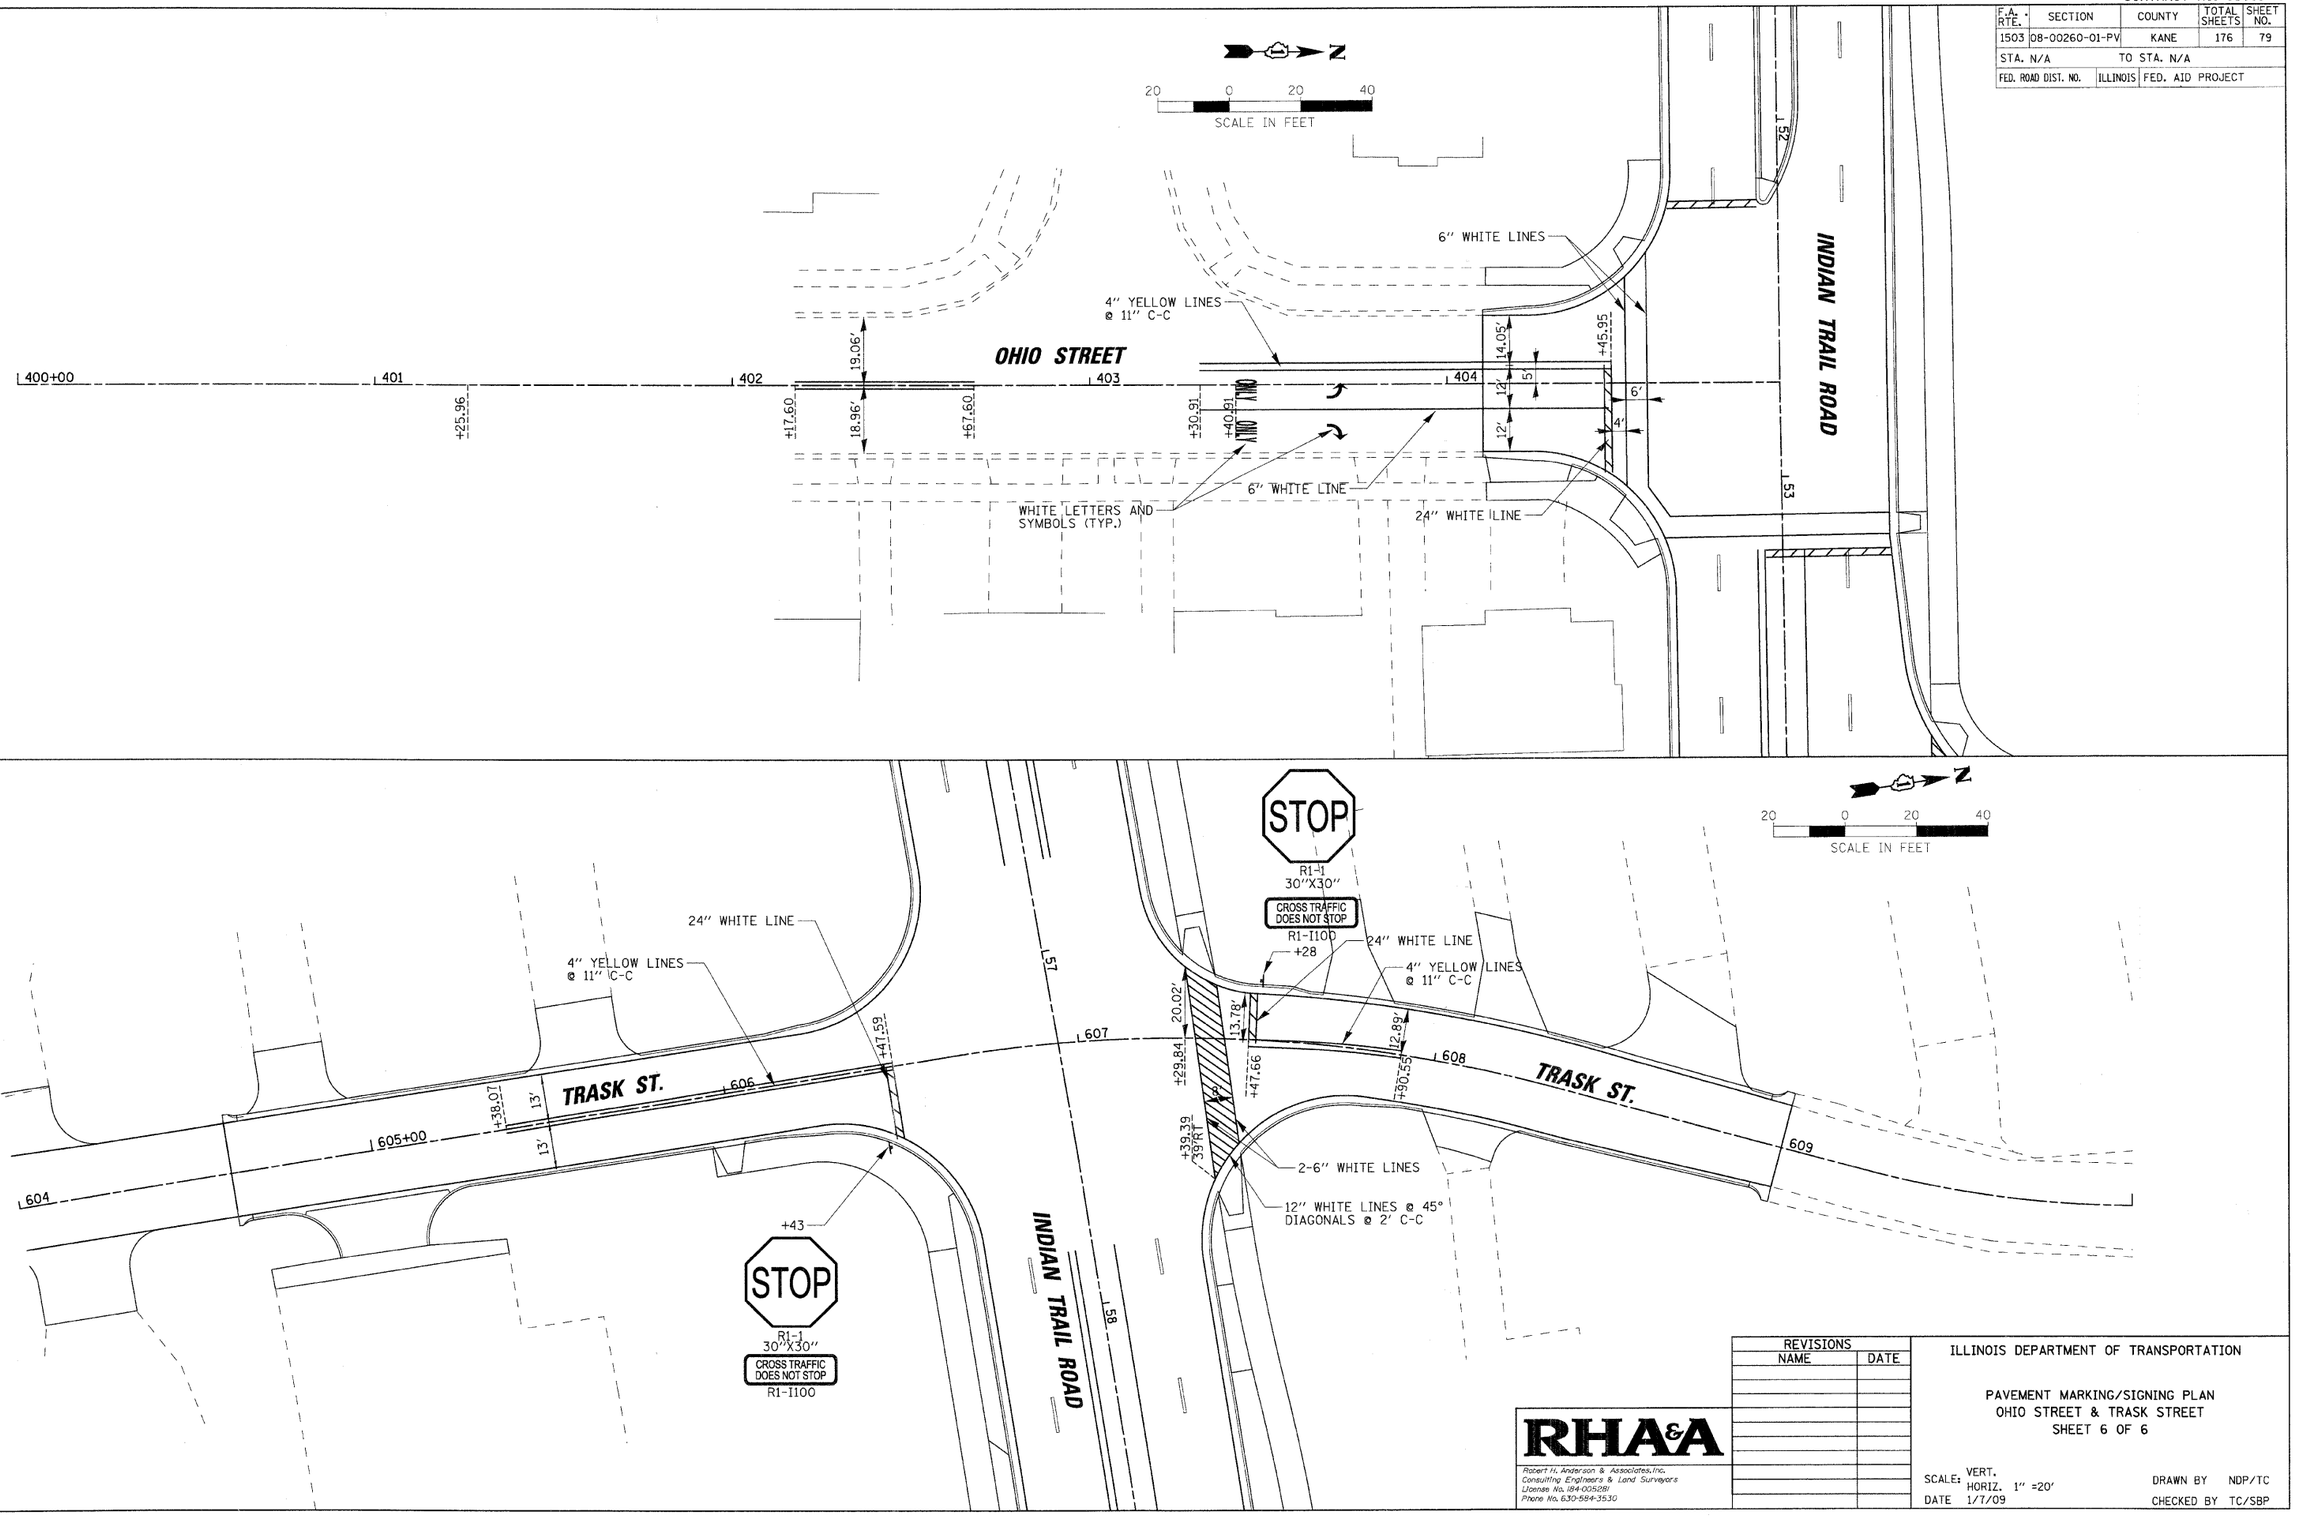

REVISIONS	
NAME	DATE

RHA&A

Robert H. Anderson & Associates, Inc.
Consulting Engineers & Land Surveyors
License No. 184-005281
Phone No. 630-584-3530

ILLINOIS DEPARTMENT OF TRANSPORTATION

PAVEMENT MARKING/SIGNING PLAN
OHIO STREET & TRASK STREET
SHEET 6 OF 6

SCALE: VERT.
HORIZ. 1" =20'
DATE 1/7/09

DRAWN BY NDP/TC
CHECKED BY TC/SBP

PLOT DATE = 1/6/2009
FILE NAME = h:\aurora\1200859_tpha\civil\sht\PMARK_DH.1.dgn
PLOT SCALE = 1.000 '/ IN.
USER NAME = USER.