CONTRACT NO. 63095

F.A.U. RTE.	SECTION	COUNTY	TOTAL SHEETS	SHEET NO.
1503	08-00260-01-PV	KANE	176	131
STA. 46+28.65		TO STA. 47+00.00		
FED. ROAD DIST. NO.	ILLINOIS	FED. AID PROJECT		

FINAL SURVEY NOTE BOOK NO.

	BY	DATE
SURVEYED		
PLOTTED		
TEMPLATE		
AREAS CHECKED		

ORIGINAL SURVEY NOTE BOOK NO.

	BY	DATE
SURVEYED		
PLOTTED		
TEMPLATE		
AREAS CHECKED		

PLOT DATE = 1/5/2009
FILE NAME = H:\Aurora\120059_11\Plt\Cvr\1Sht\XS47+00.dgn
PLOT SCALE = 1.0000 '/ INCH
USER NAME = _USER_

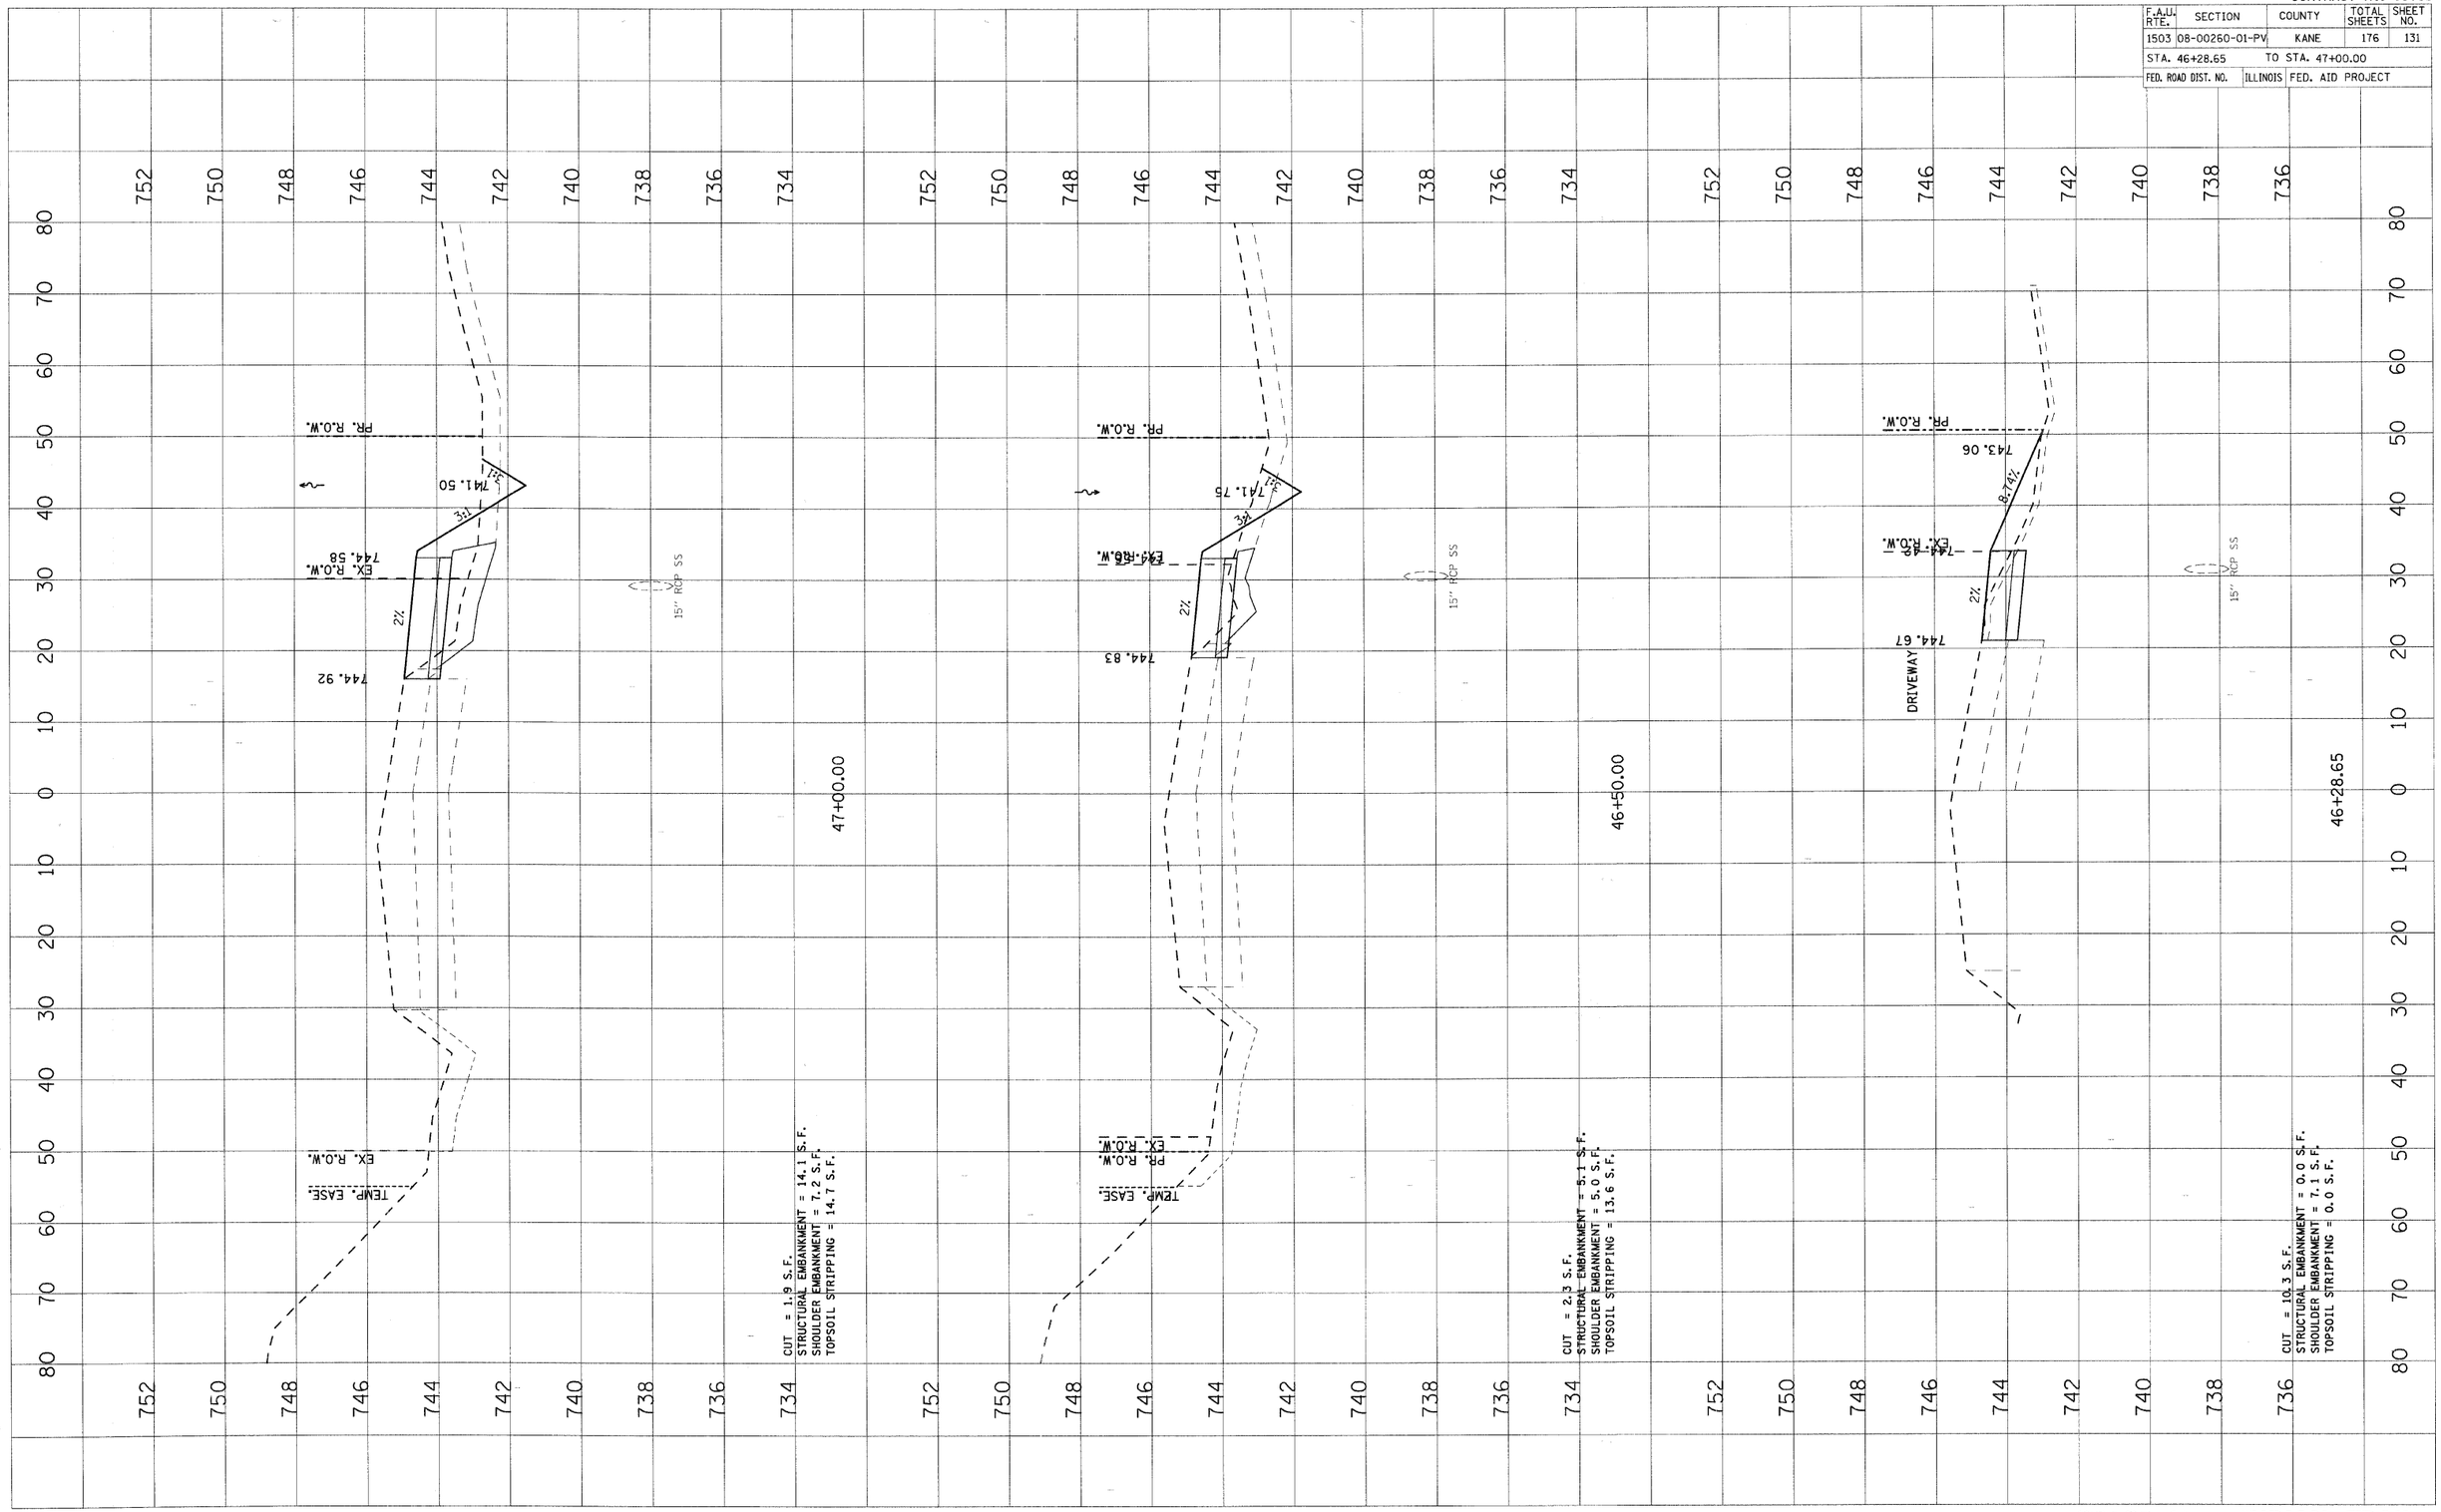

STAGE 1A – INDIAN TRAIL