CONTRACT NO. 63095

| F.A.U. RTE. | SECTION | COUNTY | TOTAL SHEETS | SHEET NO. |
|---|---|---|---|---|
| 1503 | 06-00260-00-PV | KANE | 176 | 159 |
| STA. 48+00.00 | | TO STA. 49+00.00 | | |
| FED. ROAD DIST. NO. | ILLINOIS | FED. AID PROJECT | | |

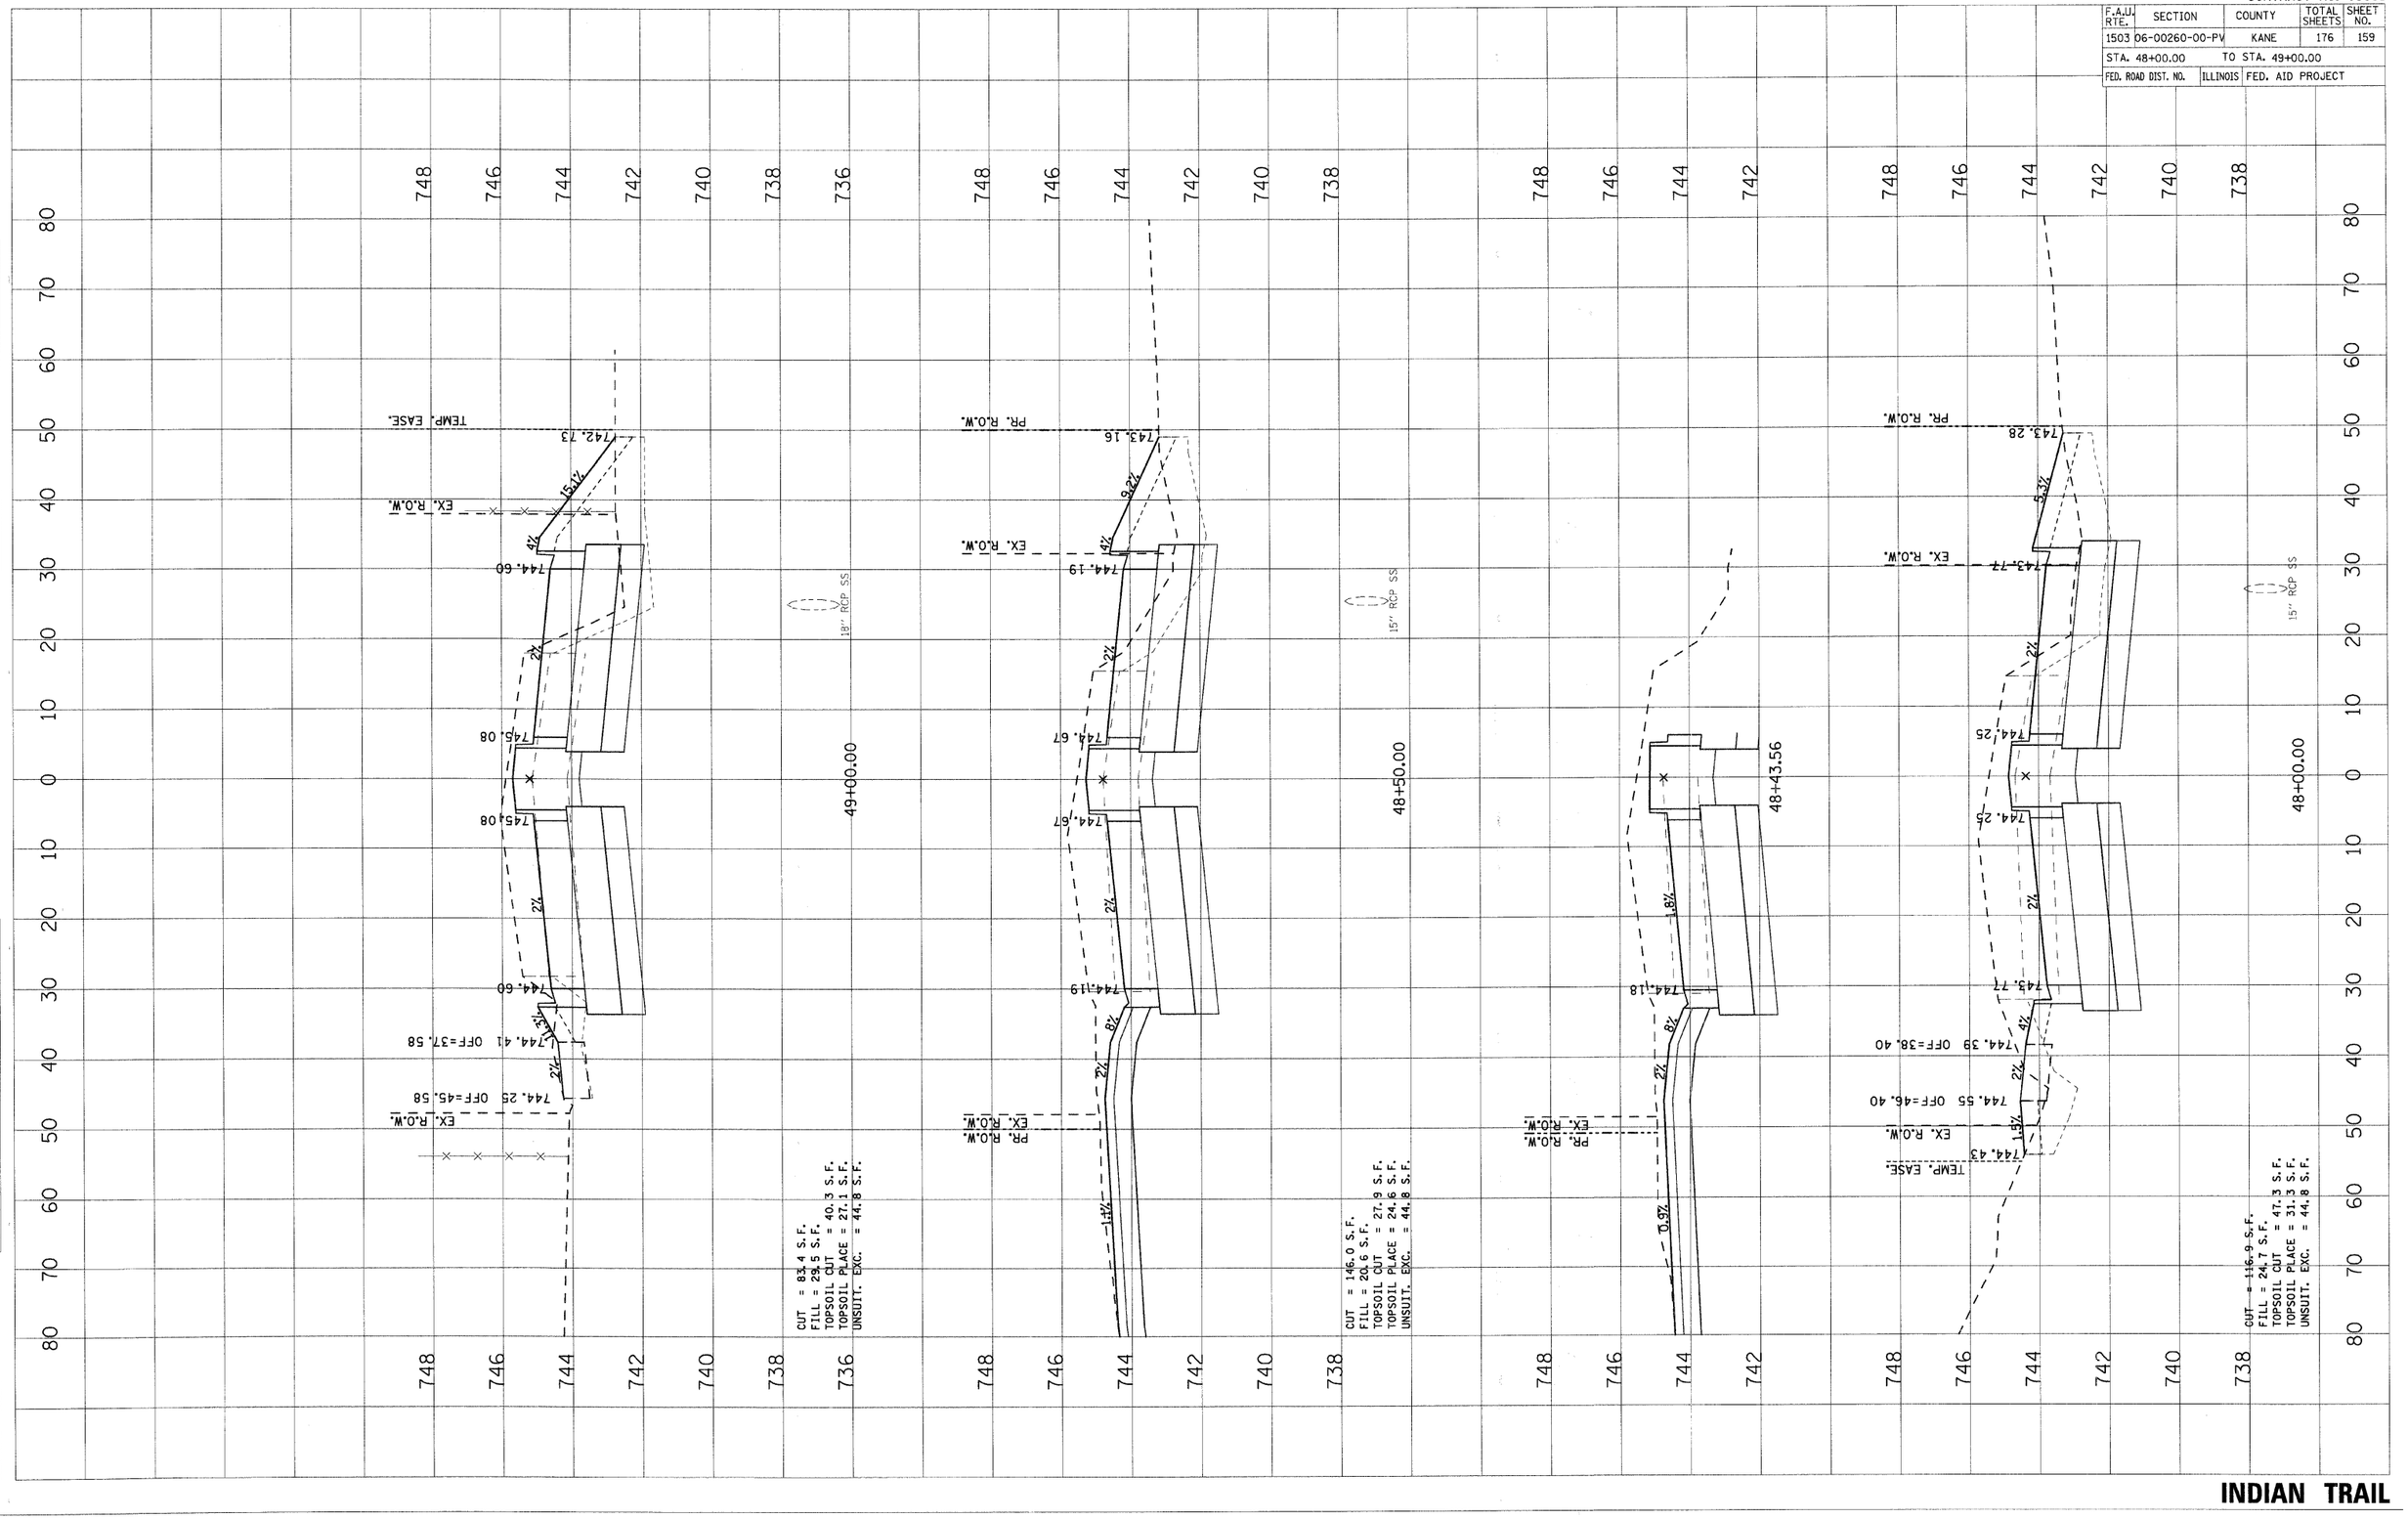


FINAL SURVEY — NOTE BOOK — NO. — BY — DATE
SURVEYED — PLOTTED — TEMPLATE — AREAS — AREAS CHECKED

ORIGINAL SURVEY — NO. — BY — DATE
SURVEYED — PLOTTED — TEMPLATE — AREAS — AREAS CHECKED

PLOT DATE = 1/6/2009
FILE NAME = H:\Aurora\120259.ITP\TS\Cvs\TSht\VRS17.dgn
PLOT SCALE = 1.000
USER NAME = _USER_

**INDIAN TRAIL**