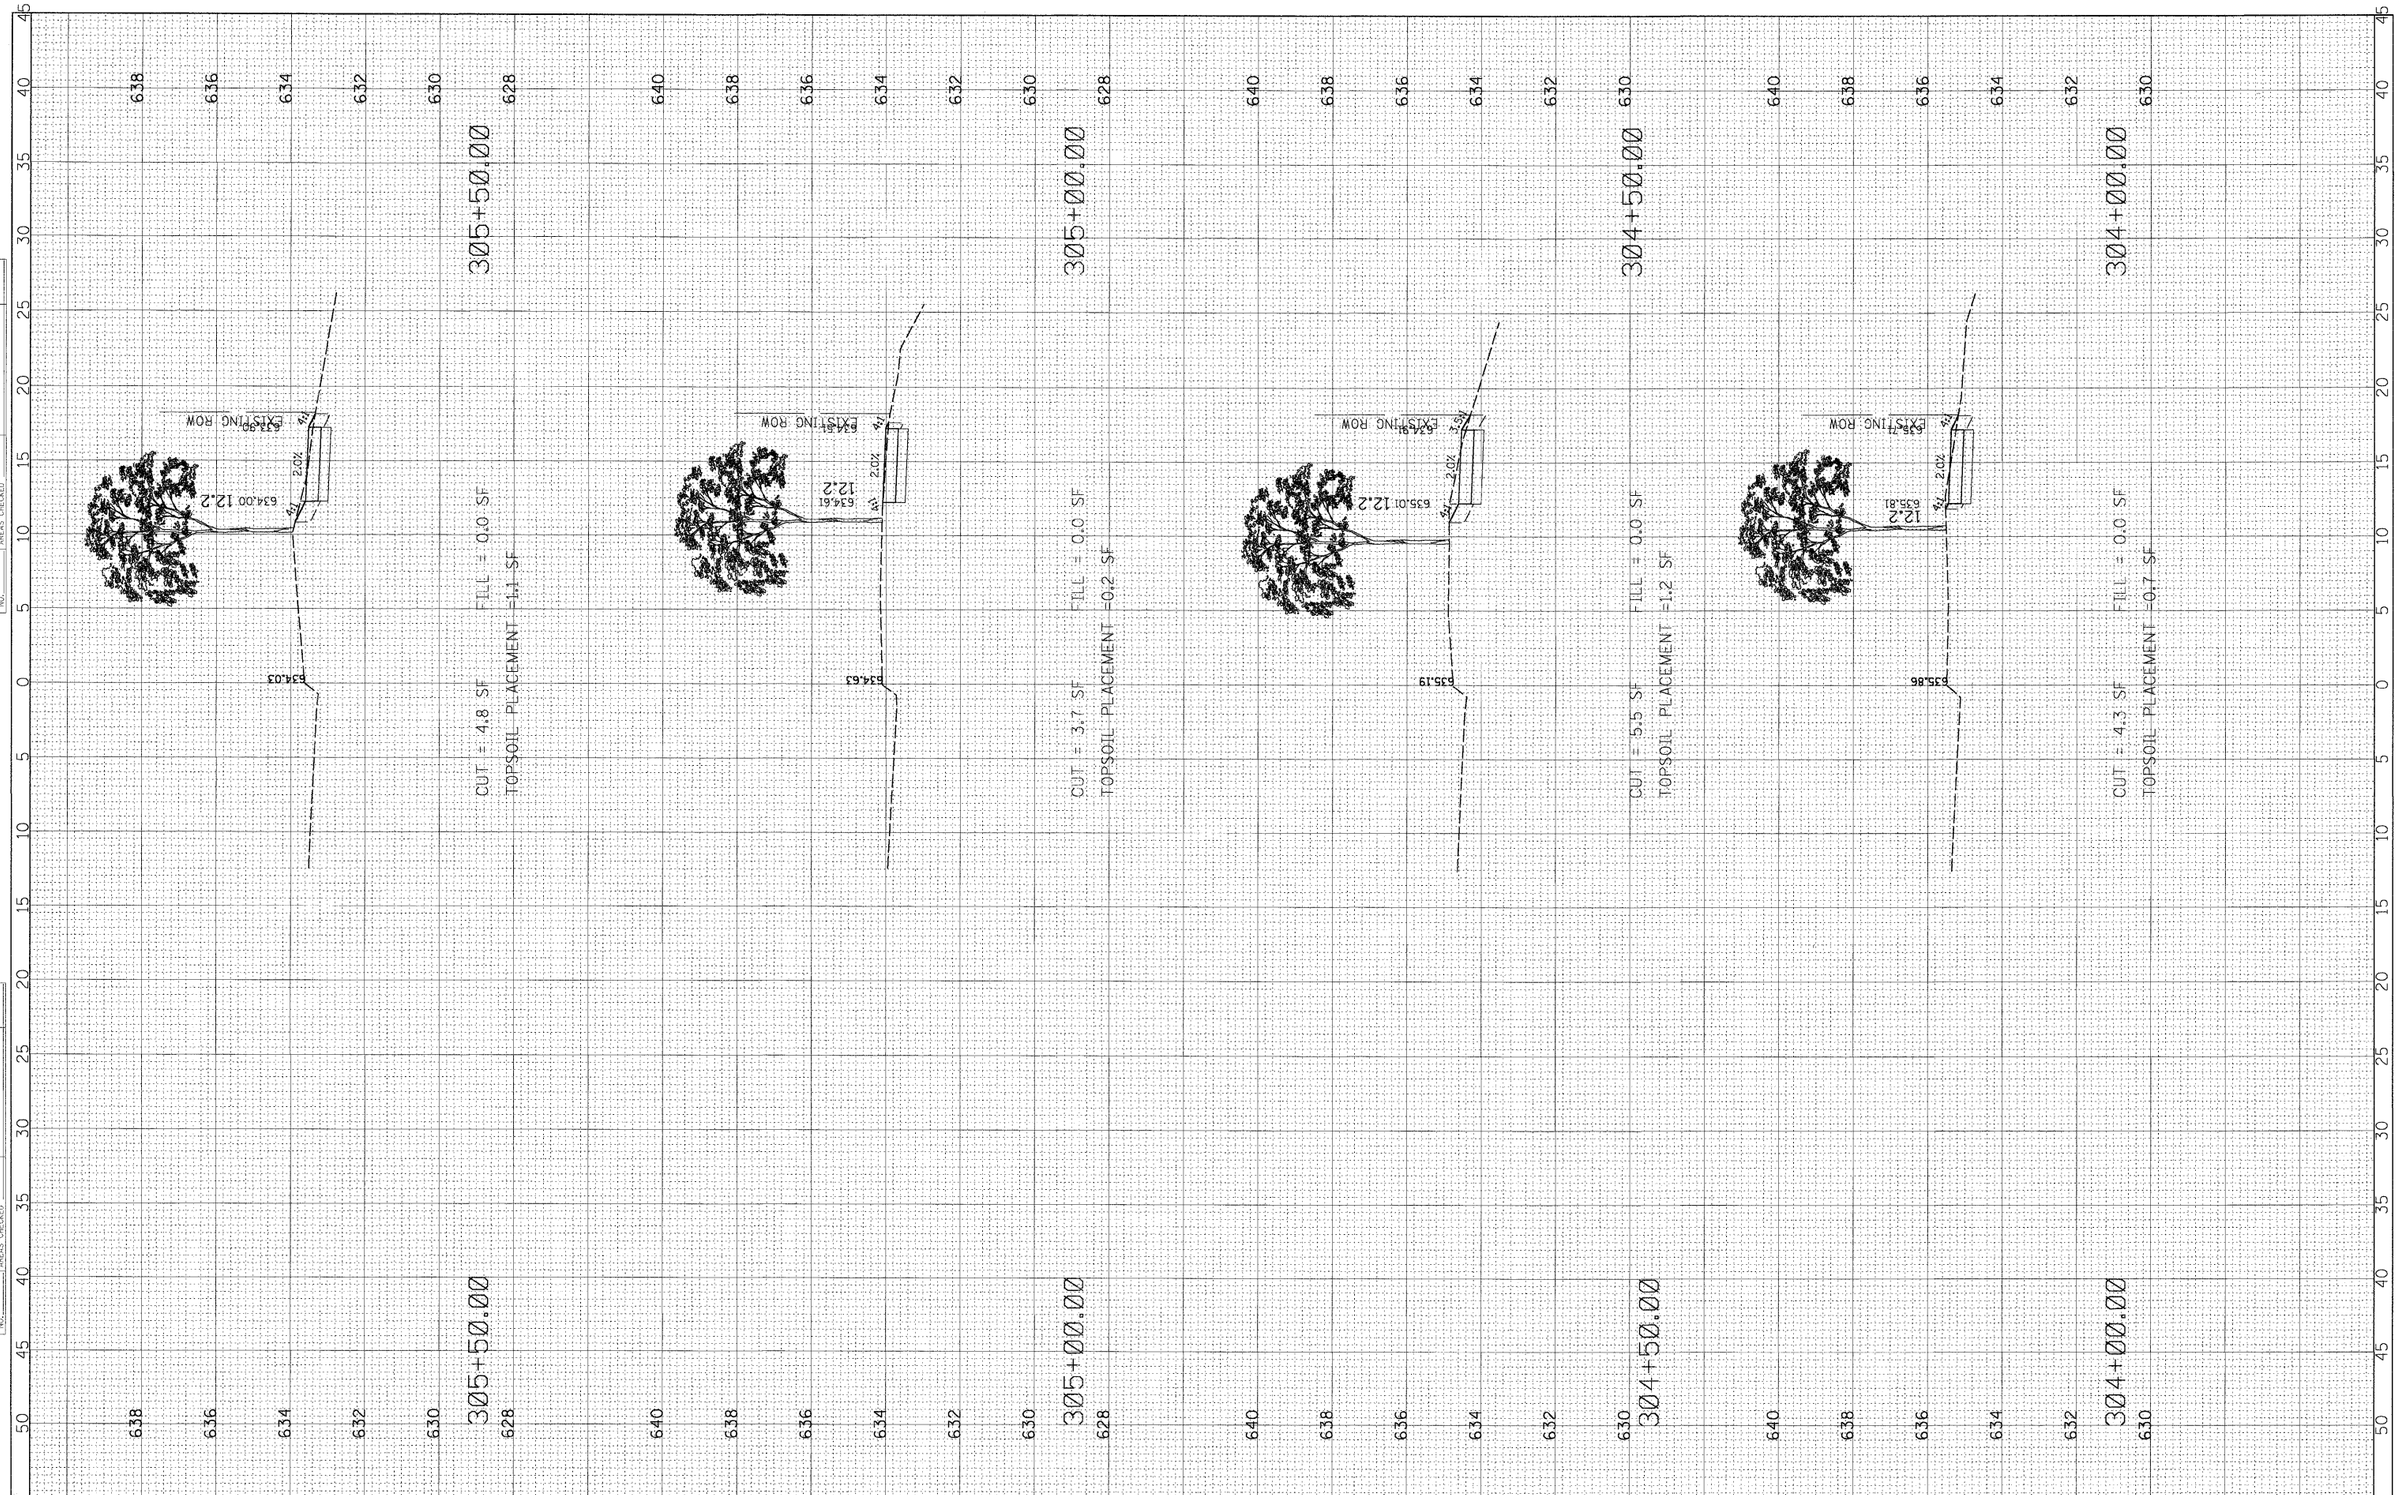

FINAL SURVEY		BY	DATE
	SURVEYED		
	PLOTTED		
NOTE BOOK	TEMPLATE		
	AREAS		
NO.	AREAS CHECKED		

ORIGINAL SURVEY		BY	DATE
	SURVEYED		
	PLOTTED		
NOTE BOOK	TEMPLATE		
	AREAS		
NO.	AREAS CHECKED		

FILE NAME = N:\Shorewood\070001\07000IC\2008\C08-05\Civil\KS_C08-05_WY3.DGN	USER NAME = CALTERI	DESIGNED CAA	REVISED 5/15/09
		DRAWN CAA	REVISED -
	PLOT SCALE = 5'	CHECKED KRC	REVISED -
	PLOT DATE = 5/21/2009	DATE 5/15/09	REVISED -

STATE OF ILLINOIS
DEPARTMENT OF TRANSPORTATION

WYNSTONE DRIVE
PARKSIDE DRIVE TO JEFFERSON STREET

SCALE: HOR:5 VER:2 | STA. 304+00 TO STA. 305+50.00

F.A. RTE.	SECTION	COUNTY	TOTAL SHEETS	SHEET NO.
	08-00024-00-SW	WILL	37	27
	CONTRACT NO. 63200			
	ILLINOIS FED. AID PROJECT			