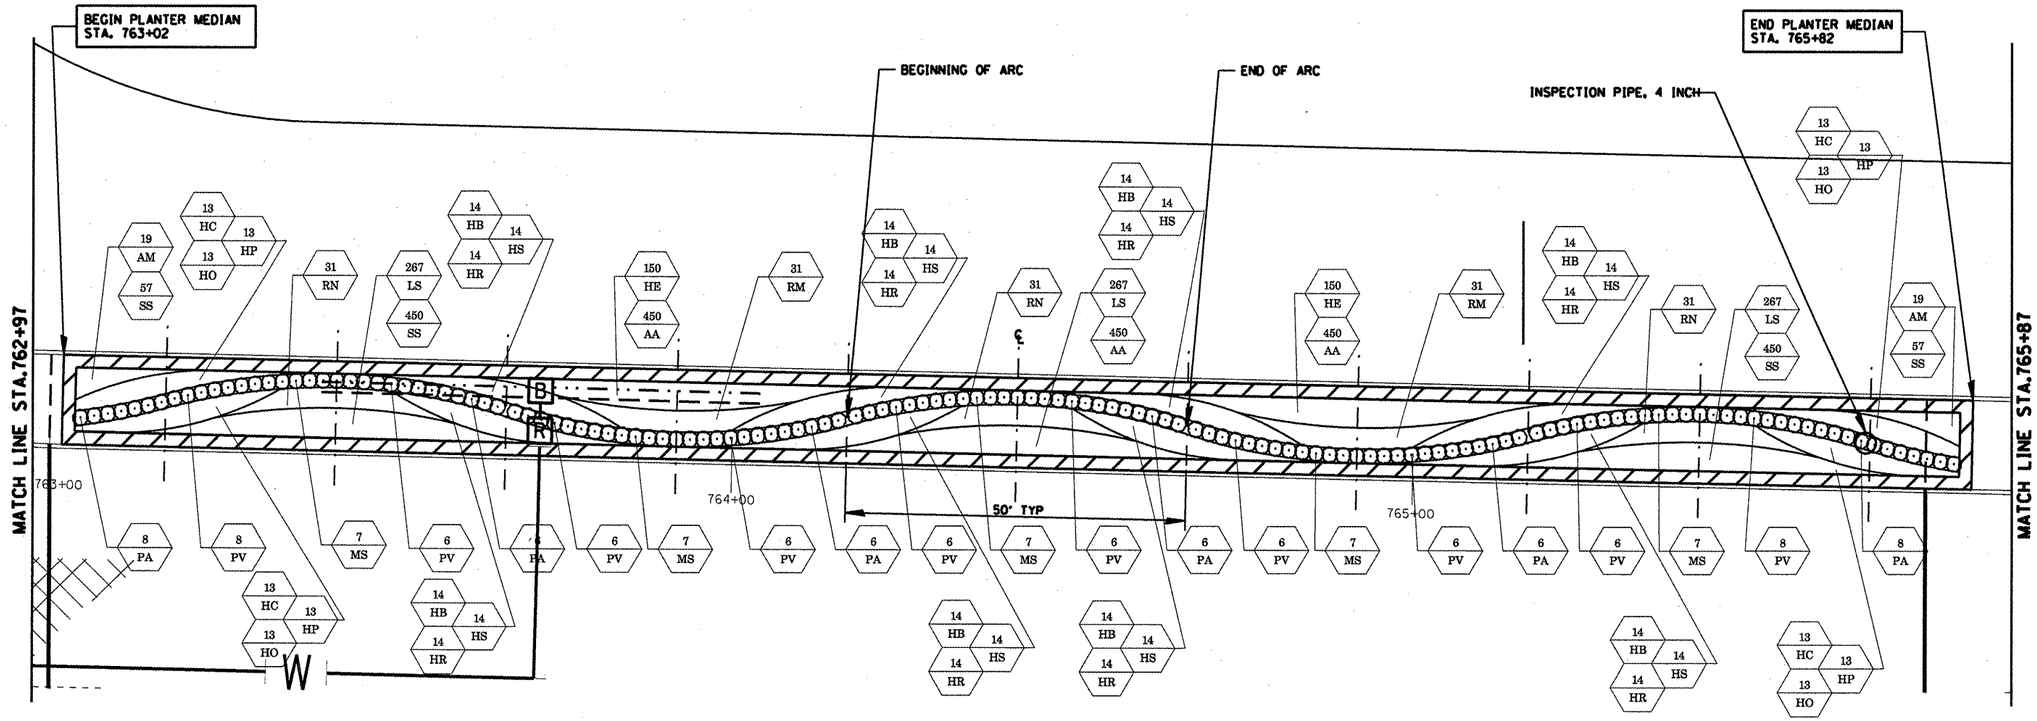

LEGEND

⊙ PROPOSED ORNAMENTAL GRASS

PROPOSED SHRUBS / PERENNIALS / BULBS

NOTES

1. PLANT QUANTITIES SHOWN ON DRAWINGS ARE FOR CONTRACTOR'S CONVENIENCE IN ESTIMATING ONLY. CONTRACTOR IS RESPONSIBLE FOR PROVIDING PLANT MATERIALS SUFFICIENT TO COVER AREAS SHOWN ON PLANS AT THE SPACINGS INDICATED.
2. PLANTINGS SHALL CONFORM TO IDOT STANDARD SPECIFICATIONS FOR ROAD AND BRIDGE CONSTRUCTION.
3. CONTRACTOR MUST PERFORM DUE DILIGENCE IN LOCATING SPECIFIED PLANT MATERIAL.
4. NO SUBSTITUTIONS OF PLANT MATERIAL, QUANTITIES OR SIZES UNLESS APPROVED BY THE ENGINEER.
5. MULCH TO BE APPLIED EVENLY TO PLANTING BED, DO NOT COVER CROWNS OF PLANTS OR MOUND AT TRUNK.
6. FINAL GRADE AND LAYOUT TO BE APPROVED BY THE ENGINEER PRIOR TO PLANTING
7. ALL PLANT MATERIAL MASSES SHALL BE INSTALLED IN STAGGERED ROWS (TRIANGULATION METHOD) UNLESS OTHERWISE NOTED.
8. SEE MEDIAN PLANTER CONSTRUCTION DETAILS FOR PLANTER DETAIL, RPZ LAYOUT, AND ENCLOSURE DETAILS.

MEDIAN PLANT SCHEDULE

CODE	QUAN	BOTANICAL NAME	COMMON NAME	SIZE	ROOT	REMARKS
AA	1350	Allium aflatunense 'Purple Sensation'	Purple Sensation Allium	12cm	bulb	8" o.c. interplanted
AM	38	Alchemilla mollis	Lady's Mantle	#1	container	15" o.c.
HB	112	Hemerocallis 'Brocaded Gown'	Brocaded Gown Daylily	1 gal	pot	15" o.c.
HC	52	Hemerocallis 'Chicago Apache'	Chicago Apache Daylily	1 gal	pot	15" o.c.
HE	300	Heuchera sanguinea 'Chatterbox'	Chatterbox Coral Bells	1 gal	pot	12" o.c.
HO	52	Hemerocallis 'Royal Occasion'	Royal Occasion Daylily	1 gal	pot	15" o.c.
HP	52	Hemerocallis 'Pardon Me'	Pardon Me Daylily	1 gal	pot	15" o.c.
HR	112	Hemerocallis 'Chicago Sunrise'	Chicago Sunrise Daylily	1 gal	pot	15" o.c.
HS	112	Hemerocallis 'Stella de Oro'	Stella de Oro Daylily	1 gal	pot	15" o.c.
LS	801	Liriope spicata	Lily Turf	1 quart	pot	9" o.c.
MS	35	Miscanthus sinensis 'Graziella'	Japanese Silver Grass	1 gal	pot	24" o.c.
PA	40	Pennisetum alopecuroides 'Hameln'	Hameln Fountain Grass	1 gal	pot	24" o.c.
PV	64	Panicum virgatum 'Heavy Metal'	Heavy Metal Switch Grass	1 gal	pot	24" o.c.
RM	62	Rosa 'Meikrotal'	Scarlet Meidiland Shrub Rose	3 gal	container	15" o.c.
RN	93	Rosa 'Nearly Wild'	Nearly Wild Shrub Rose	3 gal	container	18" o.c.
SS	414	Scilla Sibirica 'Spring Beauty'	Spring Beauty Scilla	8cm	bulb	6" o.c. interplanted

1 LANDSCAPE PLAN
1" = 10'-0"

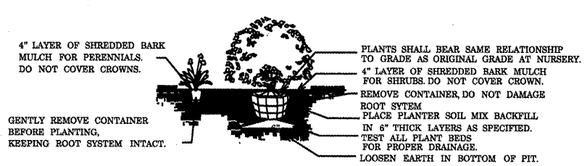

2 SHRUB AND PERENNIAL PLANTING DETAIL
NOT TO SCALE

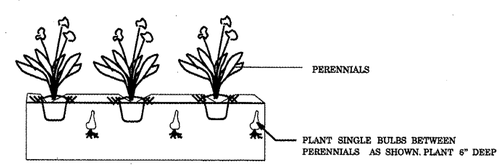

3 BULBS PLANTED WITH PERENNIALS
NOT TO SCALE

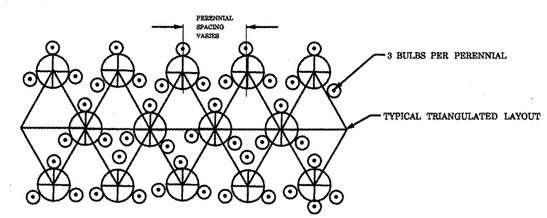

N

10 0 10 20
SCALE IN FEET

FILE NAME = c:\pw_work\PWIDOT\COLEMM\d0138303\d978096.sht_misc.dgn	USER NAME = colemm	DESIGNED -	REVISED -
		DRAWN -	REVISED -
	PLOT SCALE = 62.2055 ' / IN.	CHECKED -	REVISED -
	PLOT DATE = 4/30/2009	DATE -	REVISED -

STATE OF ILLINOIS
DEPARTMENT OF TRANSPORTATION

LOCATION #1 OLD IL 13
PLANTING LAYOUT

SCALE: 20 | SHEET NO. OF SHEETS | STA. TO STA.

F.A.I. RTE.	SECTION	COUNTY	TOTAL SHEETS	SHEET NO.
57	(X1-6)LS-2	WILLIAMSON	10	6
		CONTRACT NO. 78096		
		ILLINOIS FED. AID PROJECT		