F.A.P. RTE.	SECTION	COUNTY	TOTAL SHEETS	SHEET NO.
–	04-00094-01-SW	DU PAGE	19	6
FEDERAL RD. DIST. NO.	ILLINOIS	FEDERAL AID PROJECT		
CONTRACT: 83997				

NORTH

20 0 20 40

SCALE IN FEET
1"=20'

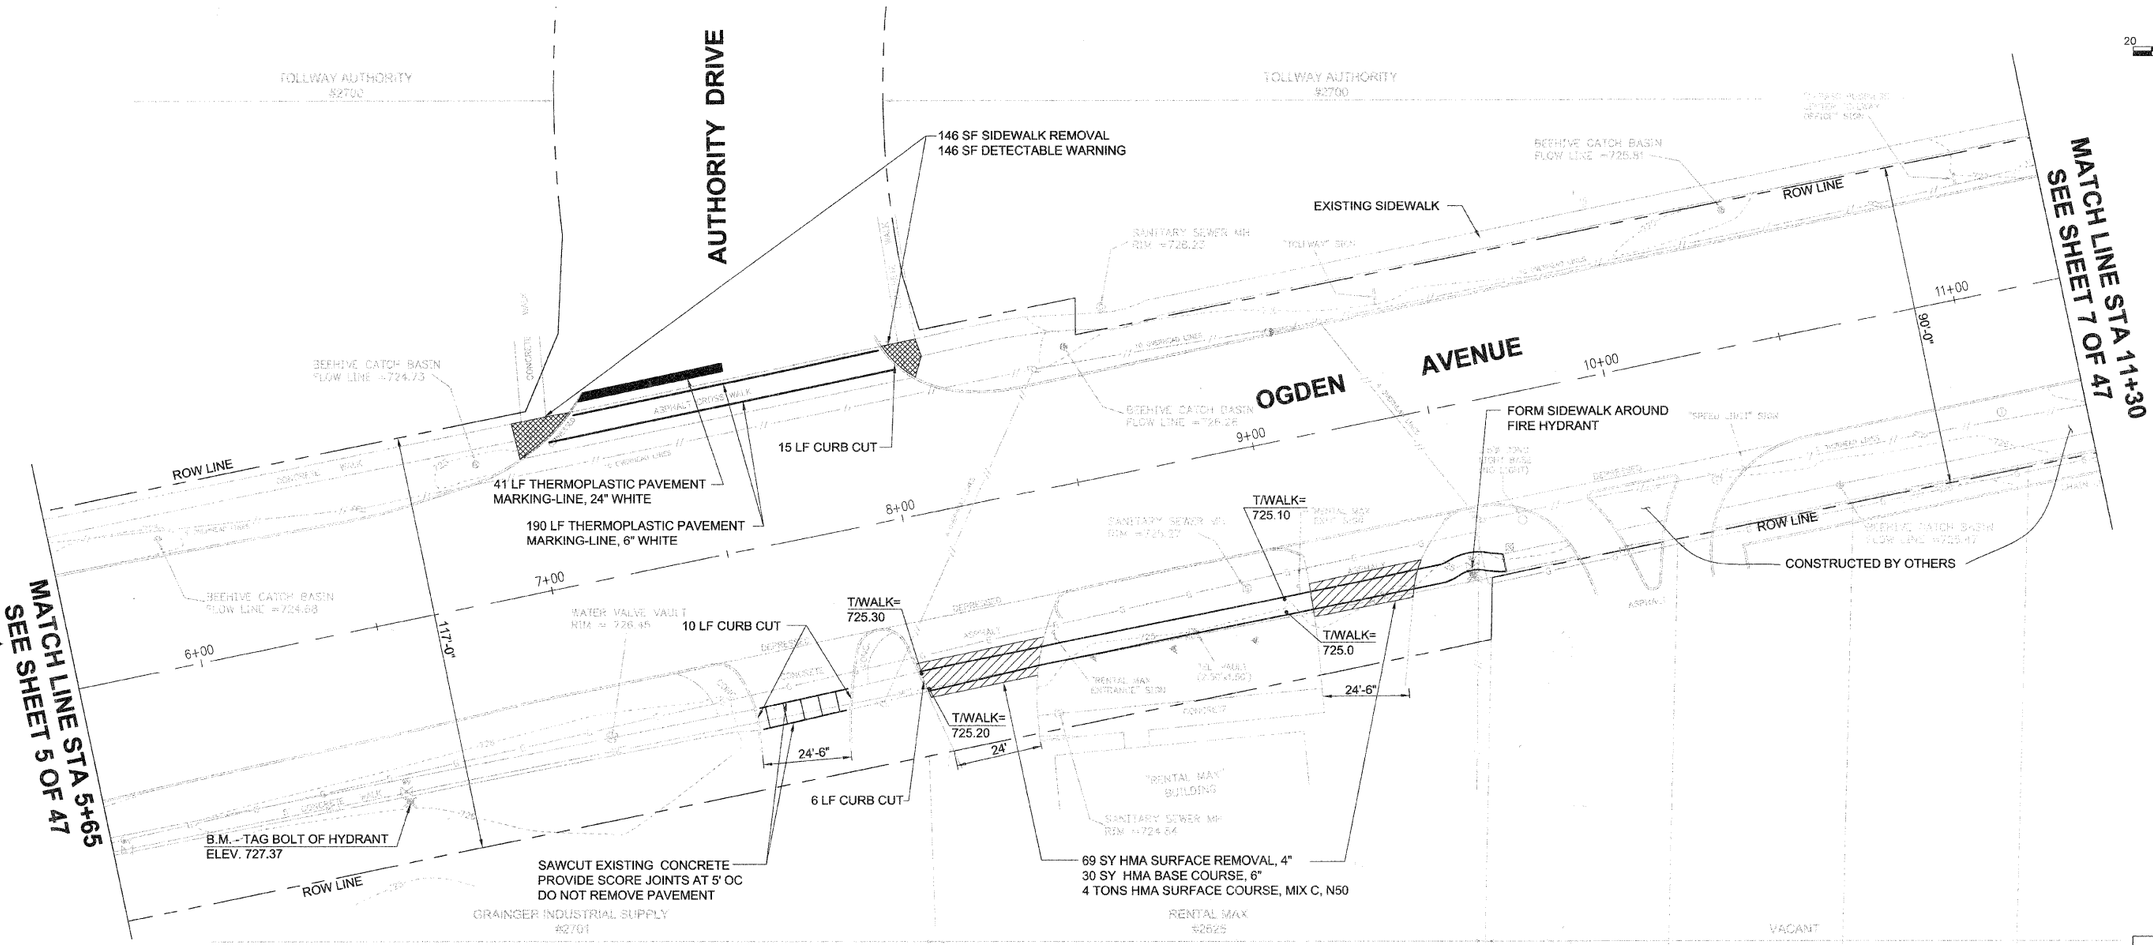

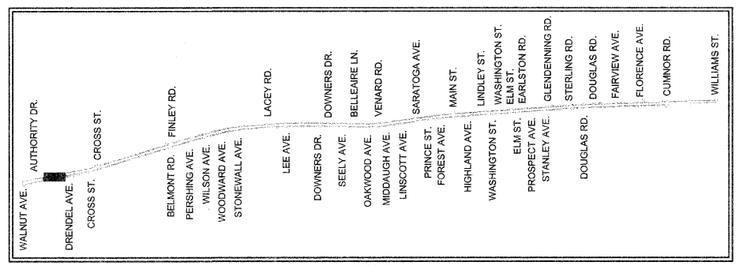

KEY MAP

Burns & McDonnell
SINCE 1898

date	detailed
09-14-07	D. CHAVEZ
designed	checked
M. KUNTZ	

Village of DOWNERS GROVE
FOUNDED IN 1832

VILLAGE OF DOWNERS GROVE
US 34 (OGDEN AVE) SIDEWALK IMPROVEMENTS
STATION 5+65 TO STATION 11+30

project 39863 contract [redacted]

drawing C105 rev. –

sheet 6 of 19 sheets

file I:\DOWNERS...\39863...\CAD\BID\C105

COPYRIGHT © 2005 BURNS AND McDONNELL ENGINEERING COMPANY, INC.

Scale For Microfilming
Millimeters
Inches