F.A.P. RTE.	SECTION	COUNTY	TOTAL SHEETS	SHEET NO.
	04-00094-01-SW	DU PAGE	19	8
FEDERAL RD. DIST. NO.		ILLINOIS FEDERAL AID PROJECT		
CONTRACT: 83997				

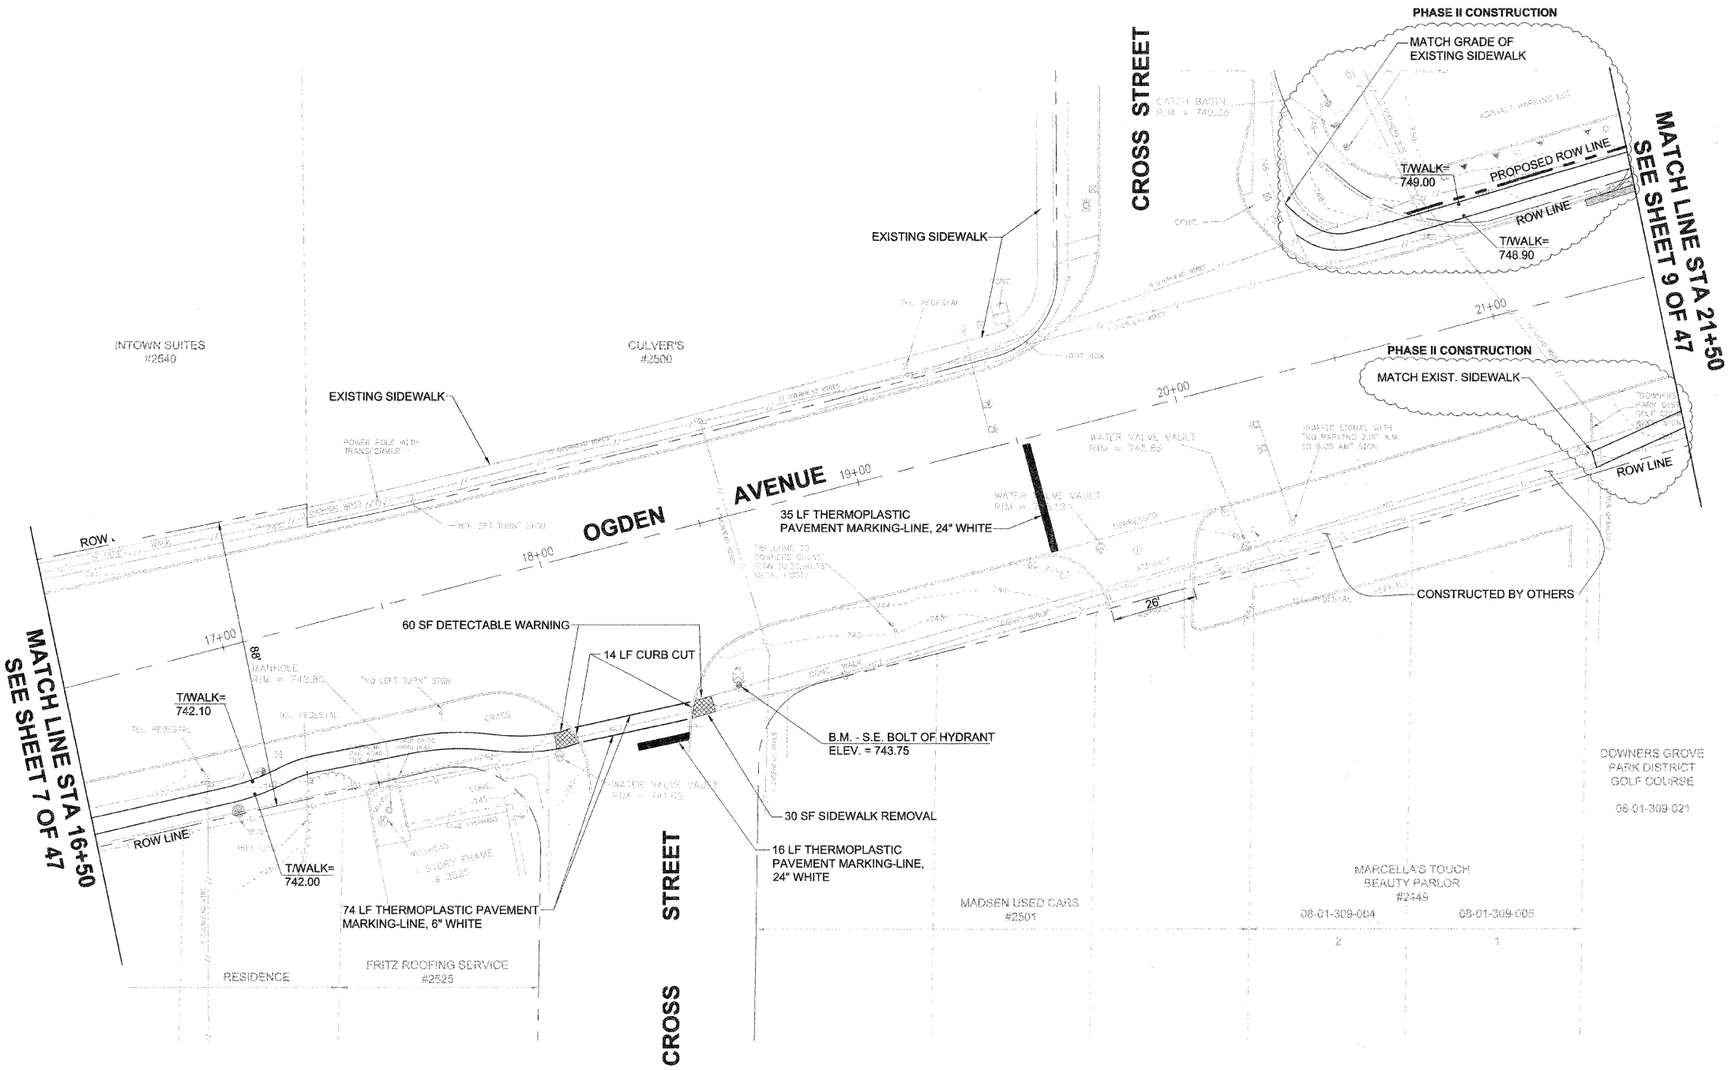

NOTE:

EXISTING CROSSWALK AT INTERSECTION TO REMAIN.
UNLESS OTHERWISE NOTED.

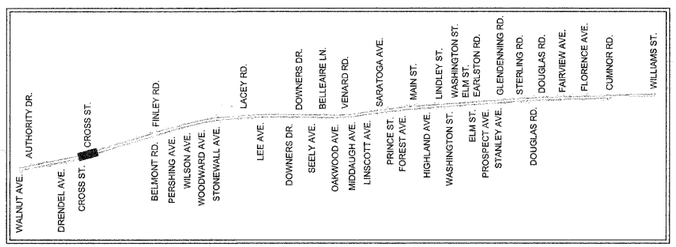

KEY MAP

NORTH

20 0 20 40
SCALE IN FEET
1"=20'

Burns & McDonnell SINCE 1898

date	detailed
09-14-07	D. CHAVEZ
designed	checked
M. KUNTZ	

Village of DOWNERS GROVE FOUNDED IN 1832

VILLAGE OF DOWNERS GROVE
US 34 (OGDEN AVE) SIDEWALK IMPROVEMENTS
STATION 16+50 TO STATION 21+50

project	contract
39863	

drawing C107 rev. –

sheet 8 of 17 sheets

file I:\DOWNERS...\39863...\CAD\BID\C107

Millimeters Inches Scale For Microfilming

COPYRIGHT © 2005 BURNS AND McDONNELL ENGINEERING COMPANY, INC.