STAGE 2

STA. 673+00 – 680+00

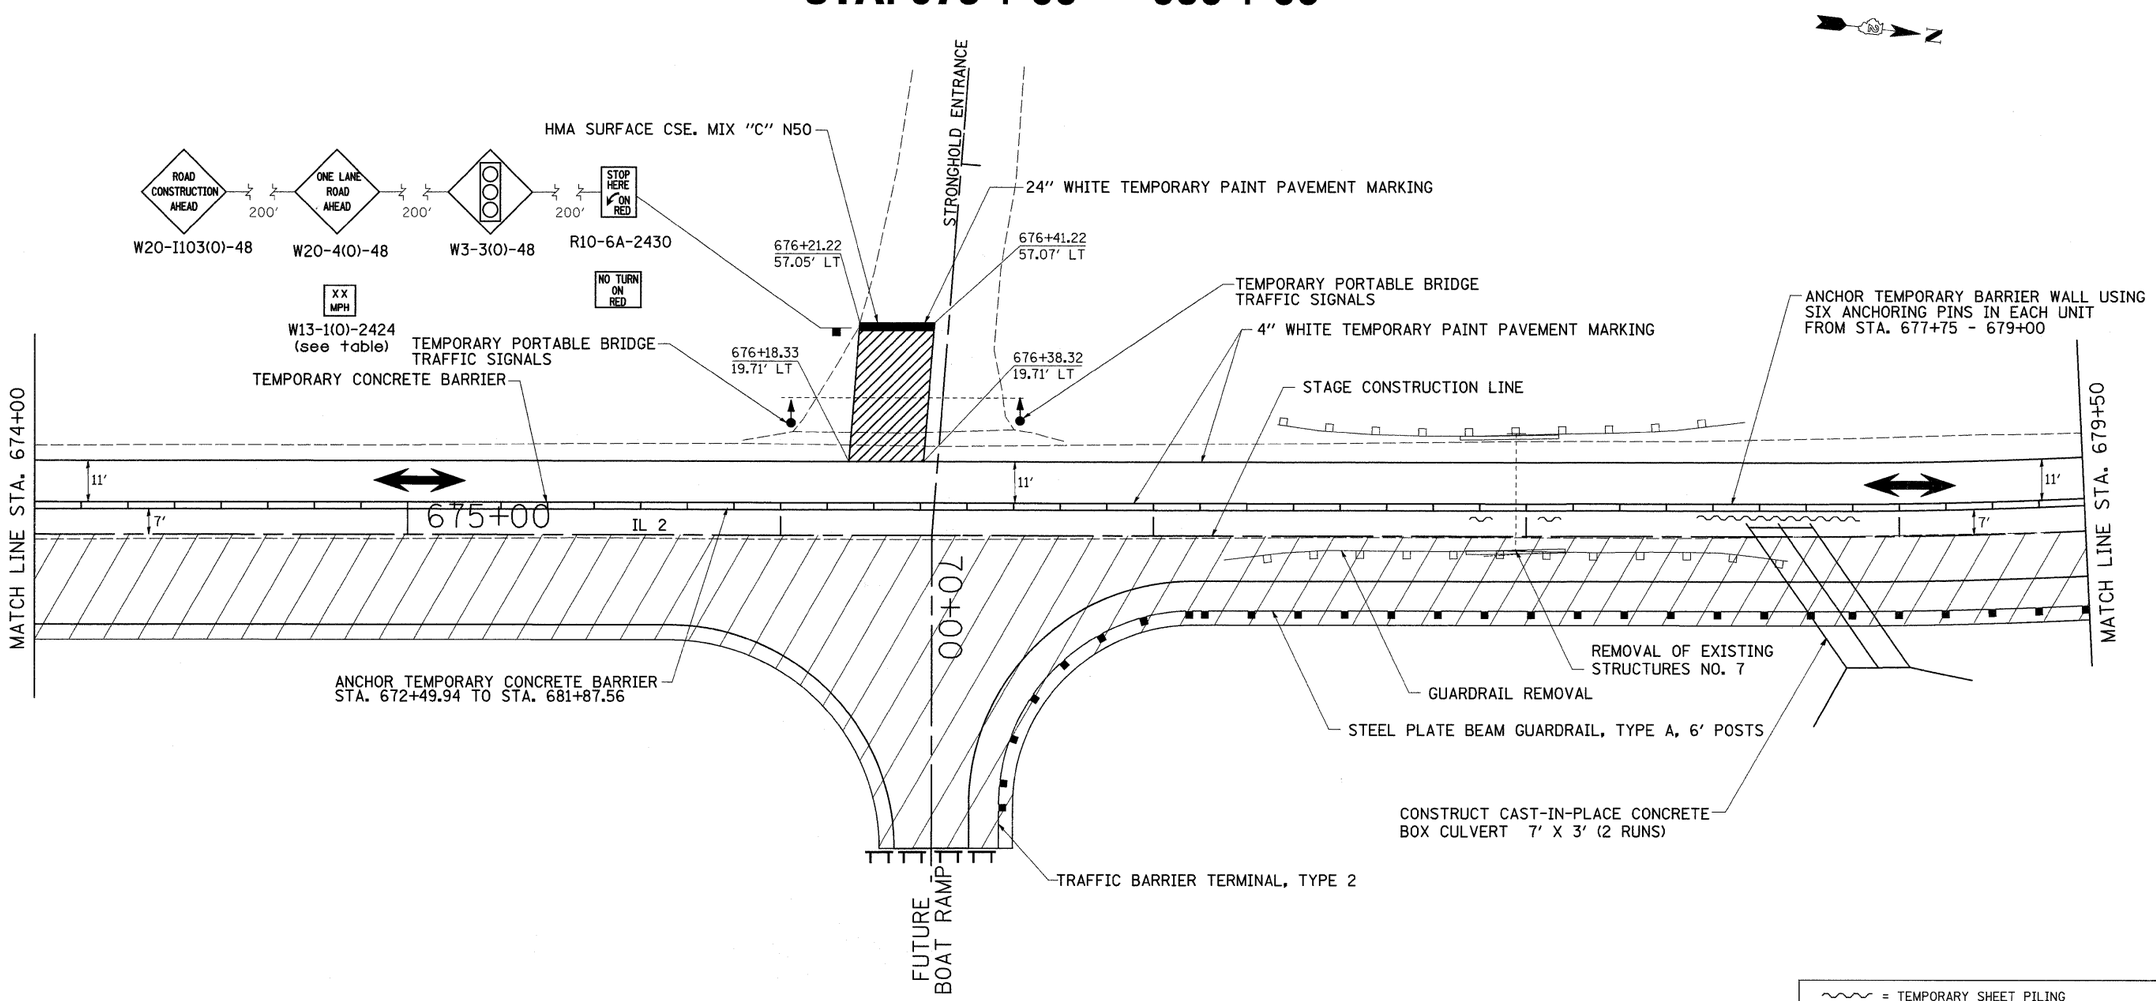

STAGE 2 NOTES

1. USE STANDARD 701321. SEE STANDARDS FOR ADDITIONAL SIGNING AND DEVICES NOT SHOWN IN DETAILS.
2. REMOVAL OF GUARDRAIL AT RT. STA. 677+19 TO 678+70.
3. REMOVAL OF EXISTING PAVEMENT FROM STA. 673+00 TO STA. 680+00 TO THE STAGE CONSTRUCTION LINE.
4. PLACE TEMPORARY SHEET PILING.
5. CONSTRUCT DOWNSTREAM END OF CAST-IN-PLACE DOUBLE 7′ X 3′ BOX CULVERT.
6. REMOVAL OF DOWNSTREAM PORTION OF EXISTING 12′ X 3′ BOX CULVERT, (MAINTAIN EXISTING FLOW).
7. CONSTRUCT SUB-BASE GRANULAR MATERIAL, TYPE A.
8. CONSTRUCT PCC PAVEMENT (JOINTED) & PCC SHOULDERS.
9. INSTALL STEEL PLATE BEAM GUARDRAIL, TYPE A AT RT. STA. 676+59 TO 680+00.
10. RELOCATE IMPACT ATTENUATOR FROM STA. 680+00 TO 672+50.
11. INSTALL IMPACT ATTENUATOR AT STA. 681+88.

= TEMPORARY SHEET PILING
= WORK AREA
= TYPE III BARRICADE WITH FLASHING LIGHTS
= SIGN
= BARRICADE, OR DRUM WITH STEADY BURNING LIGHTS
= INDUCTION LOOP DETECTOR
= TRAFFIC SIGNAL
= TEMPORARY RUMBLE STRIPS

FILE NAME = c:\pw_work\PWIDOT\CUSHMANBW\dms34123\d86486stg69.dgn	USER NAME = cushmanbw	DESIGNED -	REVISED -
		DRAWN -	REVISED -
	PLOT SCALE = 20.0000 ′ / IN.	CHECKED -	REVISED -
	PLOT DATE = Fri May 01 07:29:56 2009	DATE -	REVISED -

STATE OF ILLINOIS
DEPARTMENT OF TRANSPORTATION

STAGE 2

SCALE: | SHEET NO. OF SHEETS | STA. TO STA.

F.A.P. RTE.	SECTION	COUNTY	TOTAL SHEETS	SHEET NO.
742	37RS-3	OGLE	345	69

CONTRACT NO. 84788

FED. ROAD DIST. NO. | ILLINOIS | FED. AID PROJECT