STAGE 4

STA. 603 + 08 – 611 + 00

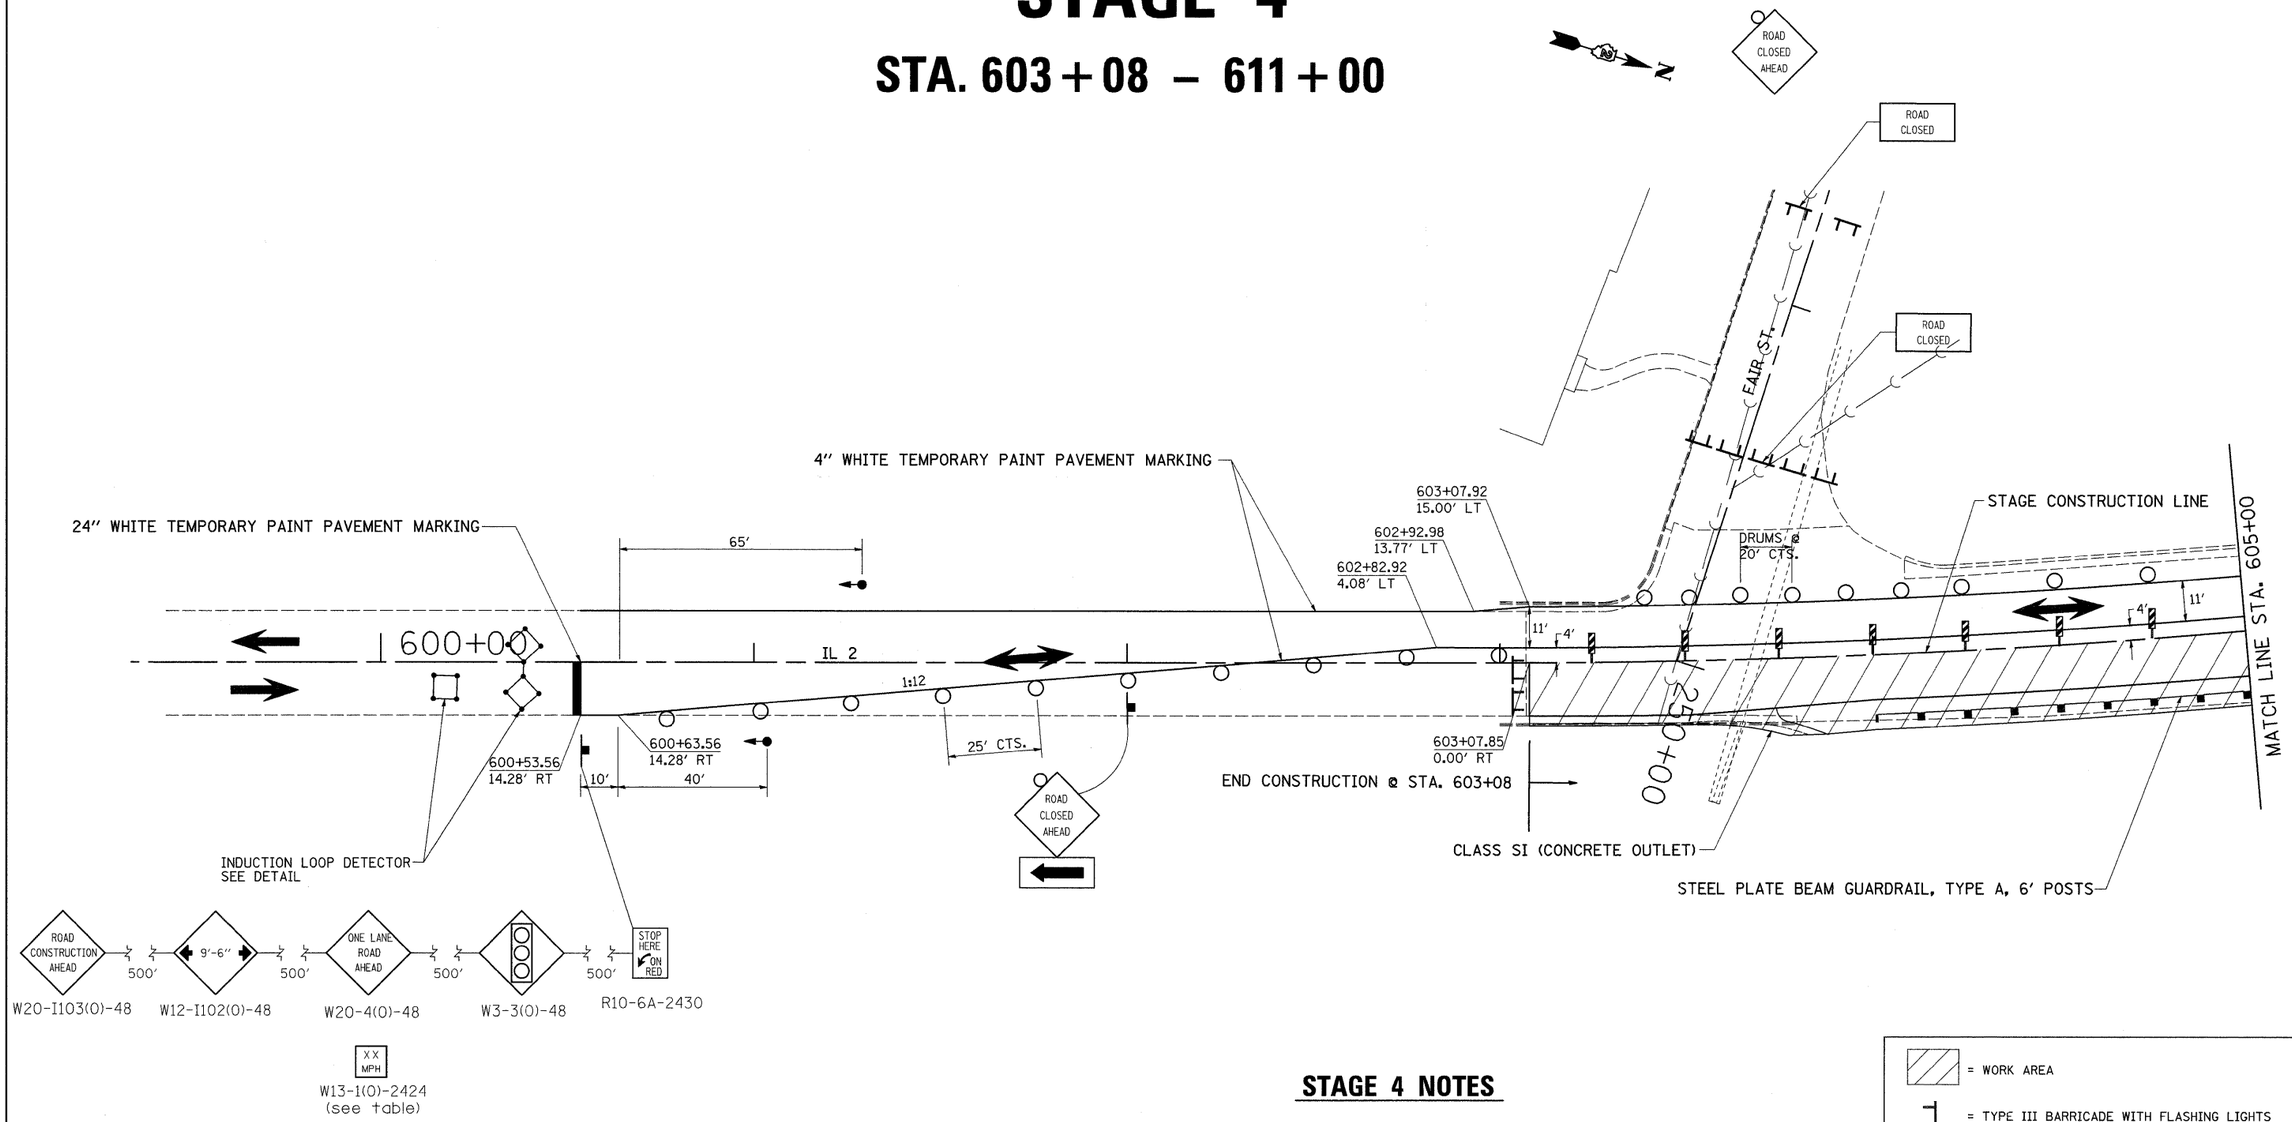

STAGE 4 NOTES

1. USE STANDARD 701316. SEE STANDARDS FOR ADDITIONAL SIGNING AND DEVICES NOT SHOWN IN DETAILS.
2. CLOSE SIDEROAD "FAIR ST." AS SHOWN.
3. REMOVAL OF EXISTING PAVEMENT FROM STA. 603+08 TO STA. 611+00 TO THE STAGE CONSTRUCTION LINE.
4. CONSTRUCT SUB-BASE GRANULAR MATERIAL, TYPE "A."
5. CONSTRUCT COMBINATION CONCRETE CURB AND GUTTER AND CLASS SI CONCRETE OUTLET.
6. CONSTRUCT PCC PAVEMENT (JOINTED) & PCC SHOULDERS.
7. INSTALL STEEL PLATE BEAM GUARDRAIL, TYPE A, 6' POSTS AT STA. 604+50 TO 608+50 RT.
8. INSTALL TRAFFIC BARRIER TERMINAL, TYPE 1 (SPECIAL) TANGENT AT STA. 604+00 TO 604+50 RT.
9. RELOCATE IMPACT ATTENUATOR, TEMPORARY FROM 675+63 TO 608+50 RT.

= WORK AREA
= TYPE III BARRICADE WITH FLASHING LIGHTS
= SIGN
= VERTICAL PANEL OR VERTICAL BARRICADE
= BARRICADE, OR DRUM WITH STEADY BURNING LIGHTS
= INDUCTION LOOP DETECTOR
= TRAFFIC SIGNAL

FILE NAME = c:\pw_work\PWIDOT\CUSHMANBW\dms34123\d86486stg5%.dgn	USER NAME = cushmanbw	DESIGNED -	REVISED -	STATE OF ILLINOIS DEPARTMENT OF TRANSPORTATION	STAGE 4	F.A.P. RTE.	SECTION	COUNTY	TOTAL SHEETS	SHEET NO.
	PLOT SCALE = 20.0000 ' / IN.	DRAWN -	REVISED -			742	37RS-3	OGLE	345	75
	PLOT DATE = Fri May 01 07:31:26 2009	CHECKED -	REVISED -					CONTRACT NO. 84788		
		DATE -	REVISED -		SCALE: SHEET NO. OF SHEETS STA. TO STA.	FED. ROAD DIST. NO.	ILLINOIS	FED. AID PROJECT		