STATE OF ILLINOIS
DEPARTMENT OF TRANSPORTATION

PANEL SIZE TABLE

PANEL	NOMINAL SIZE	NO.	SF PANELS
A	2 x 10	8	160
B	1.5 x 10 (sloped)	2	30
C	3 x 10	2	60
D	3 x 5	94	1410
E	2 x 5	26	260
F	1.5 x 5 (sloped)	6	45
G	1.5 x 5 (sloped)	4	30
H	3 x 5 (sloped)	3	45
Total		145	2040

For actual Panel sizes, Reinforcement, and Finish see sheet 5 of 9.

See sheet 6 of 9 for drilled pile details.

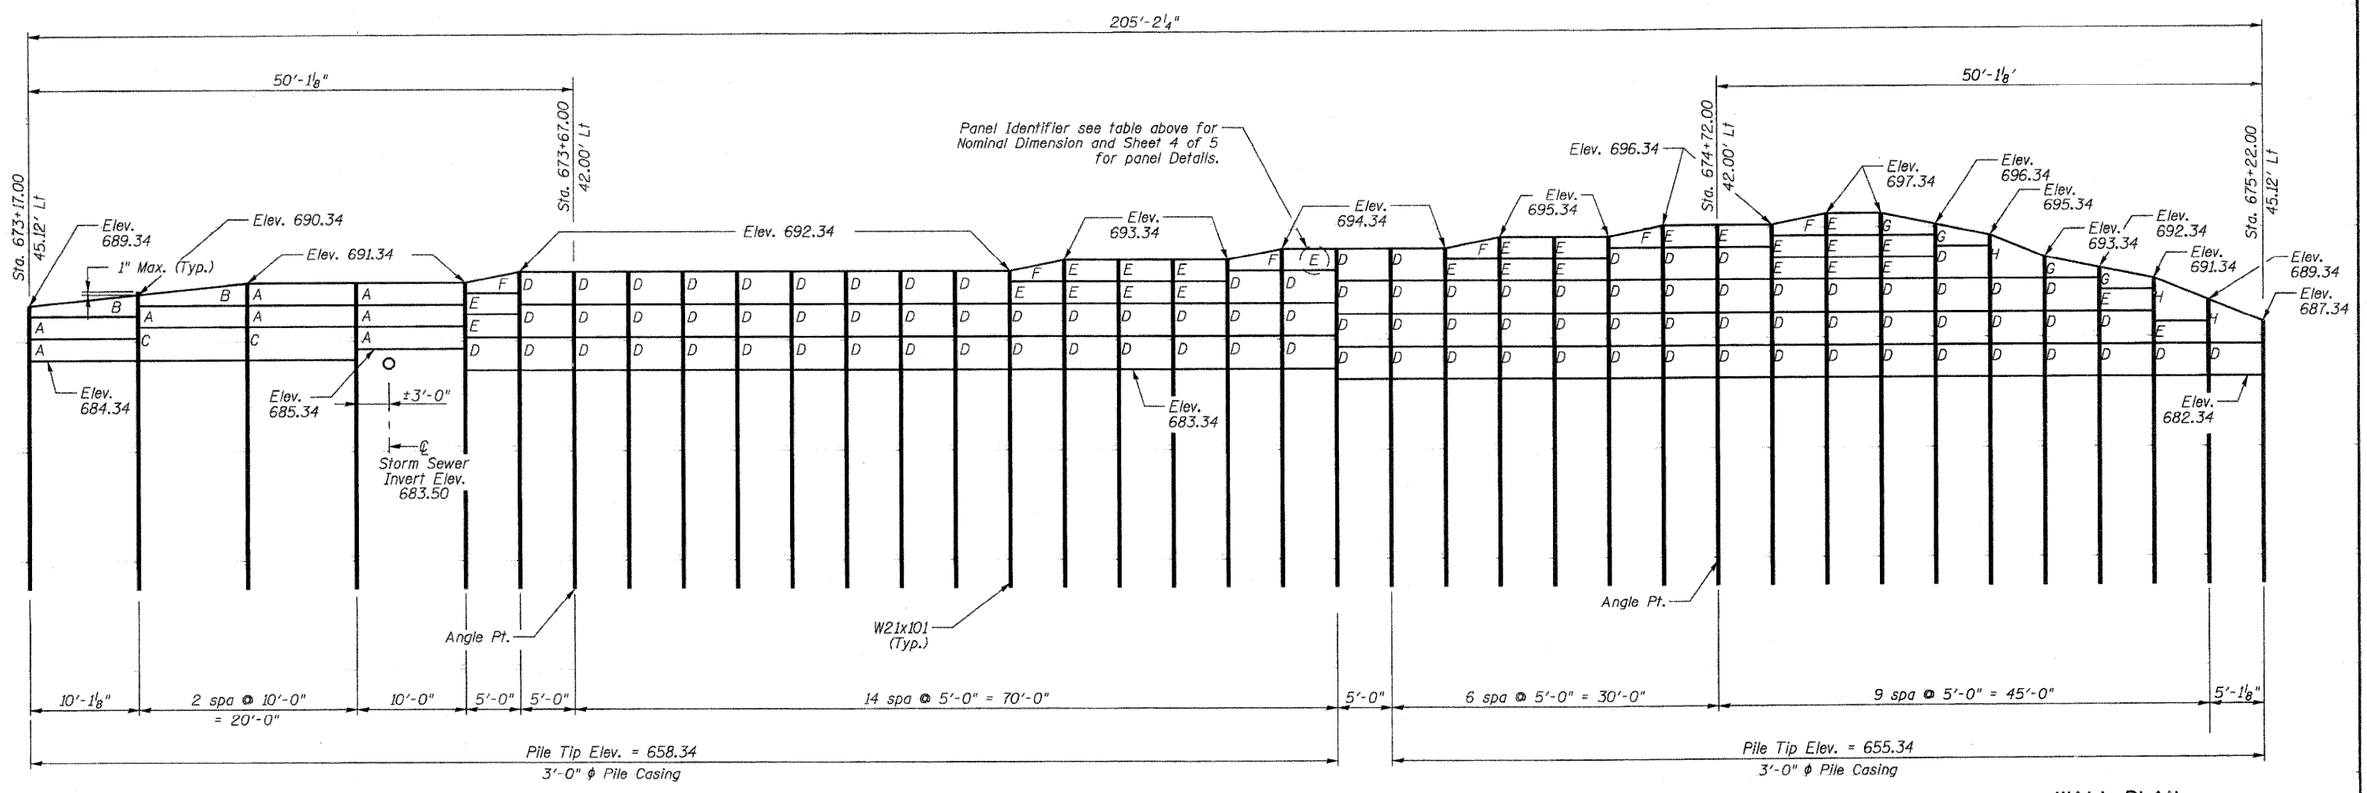

WALL PLAN

WALL PLAN
IL. RTE. 2
RETAINING WALL C
STA. 673+17.00 TO STA. 675+22.00

DESIGNED	DFM
CHECKED	DSG
DRAWN	DSG
CHECKED	DFM

Howard R. Green Company

SHEET NO. 4	F.A.P. RTE.	SECTION	COUNTY	TOTAL SHEETS	SHEET NO.
9 SHEETS	742	37 R-3	OGLE	345	176
		SN 071-7001	CONTRACT NO. 84788		
	FED. ROAD DIST. NO. 7	ILLINOIS	FED. AID PROJECT		