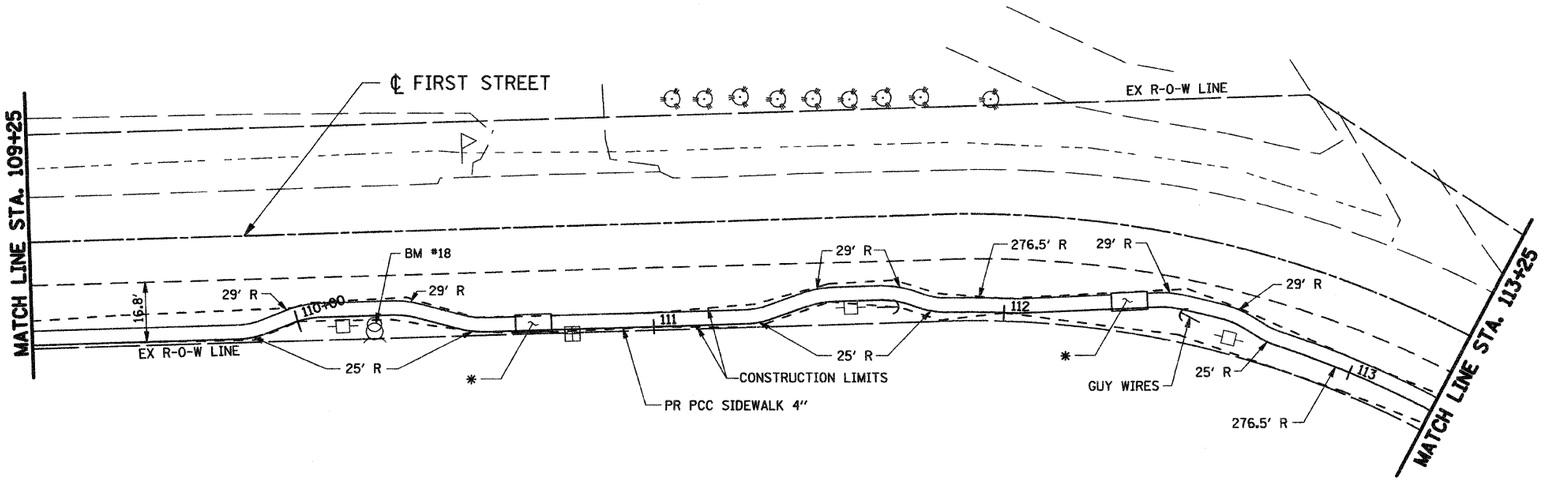

0' 20' 40'

SCALE 1" = 20'

LEGEND

TBR - TO BE RELOCATED

BM #18 STA. 110+22, 4.5' RT.
CHISELED "+" TOP OF N BOLT
OF FIRE HYDRANT
ELEV. 579.15

* PASSING SPACE - SEE SIDEWALK TYPICAL SECTIONS. PROVIDE 5'x10' PASSING SPACE AT APPROXIMATE LOCATIONS SHOWN. MINOR ADJUSTMENTS MAY BE MADE IN THE FIELD. 200' MAX. BETWEEN PASSING SPACES.

PLAN: SURVEYED / PLOTTED / ALIGNMENT CHECKED / GRADES CHECKED / R.M. NOTED / STRUCTURE NOTATING CHKD / NOTE BOOK / NO. / BY / DATE / JOB FILE NAME

PROFILE: SURVEYED / PLOTTED / ALIGNMENT CHECKED / GRADES CHECKED / R.M. NOTED / STRUCTURE NOTATING CHKD / NOTE BOOK / NO. / BY / DATE

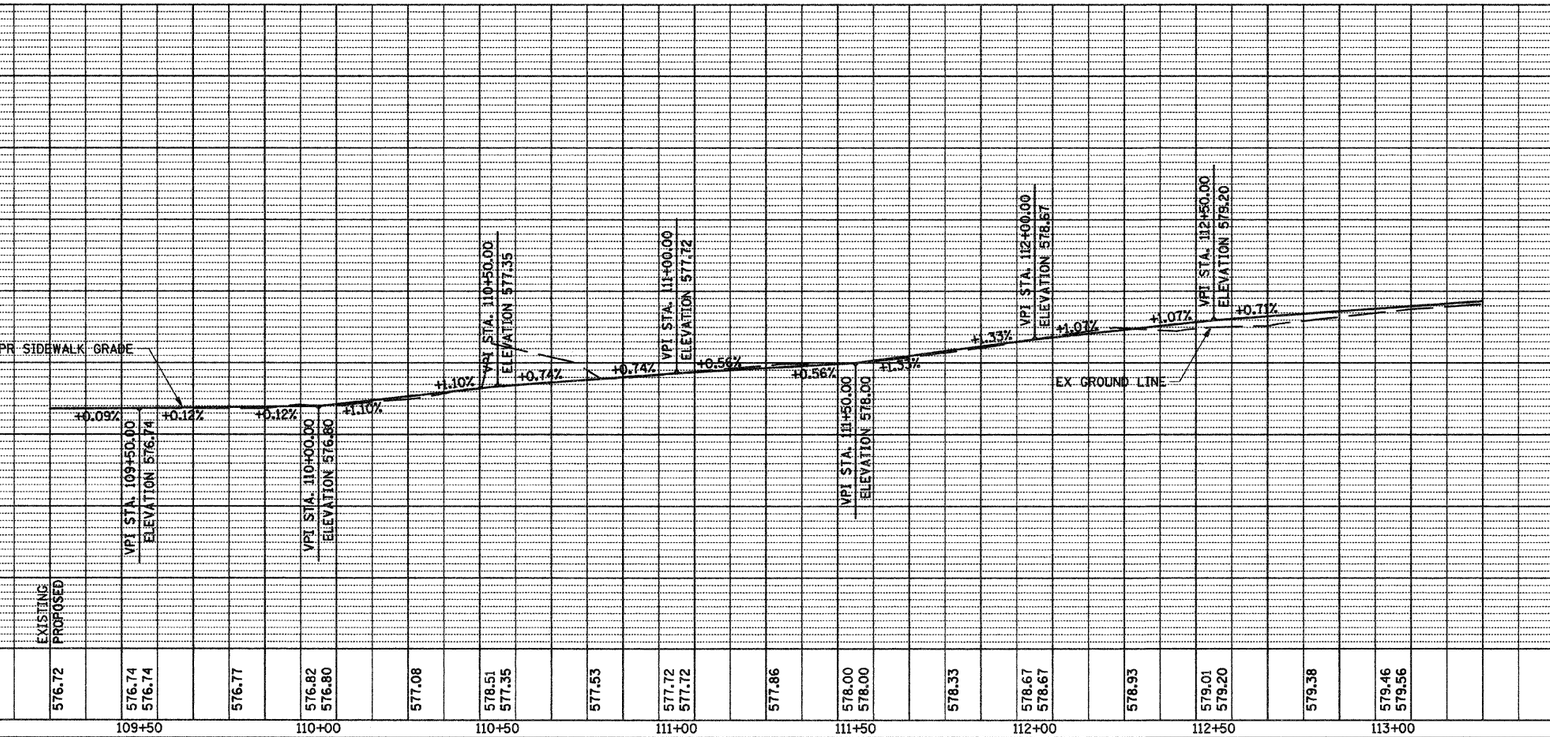

FILE NAME = G:\S07009-01\cad\1st-South\7009PP03.SHT	USER NAME = IE Consultants	DESIGNED -	REVISED -
		DRAWN -	REVISED -
	PLOT SCALE = 20.0000 ' / IN.	CHECKED -	REVISED -
	PLOT DATE = 2/12/2009	DATE -	REVISED -

STATE OF ILLINOIS
DEPARTMENT OF TRANSPORTATION

FIRST / SOUTH STREET – PLAN & PROFILE
STA 109+25 TO STA 113+25

SCALE: | SHEET NO. OF SHEETS | STA. | TO STA.

F.A. RTE.	SECTION	COUNTY	TOTAL SHEETS	SHEET NO.
	08-00014-00-SW	SANGAMON	47	13
		CONTRACT NO. 93486		
FED. ROAD DIST. NO.	ILLINOIS	FED. AID PROJECT		