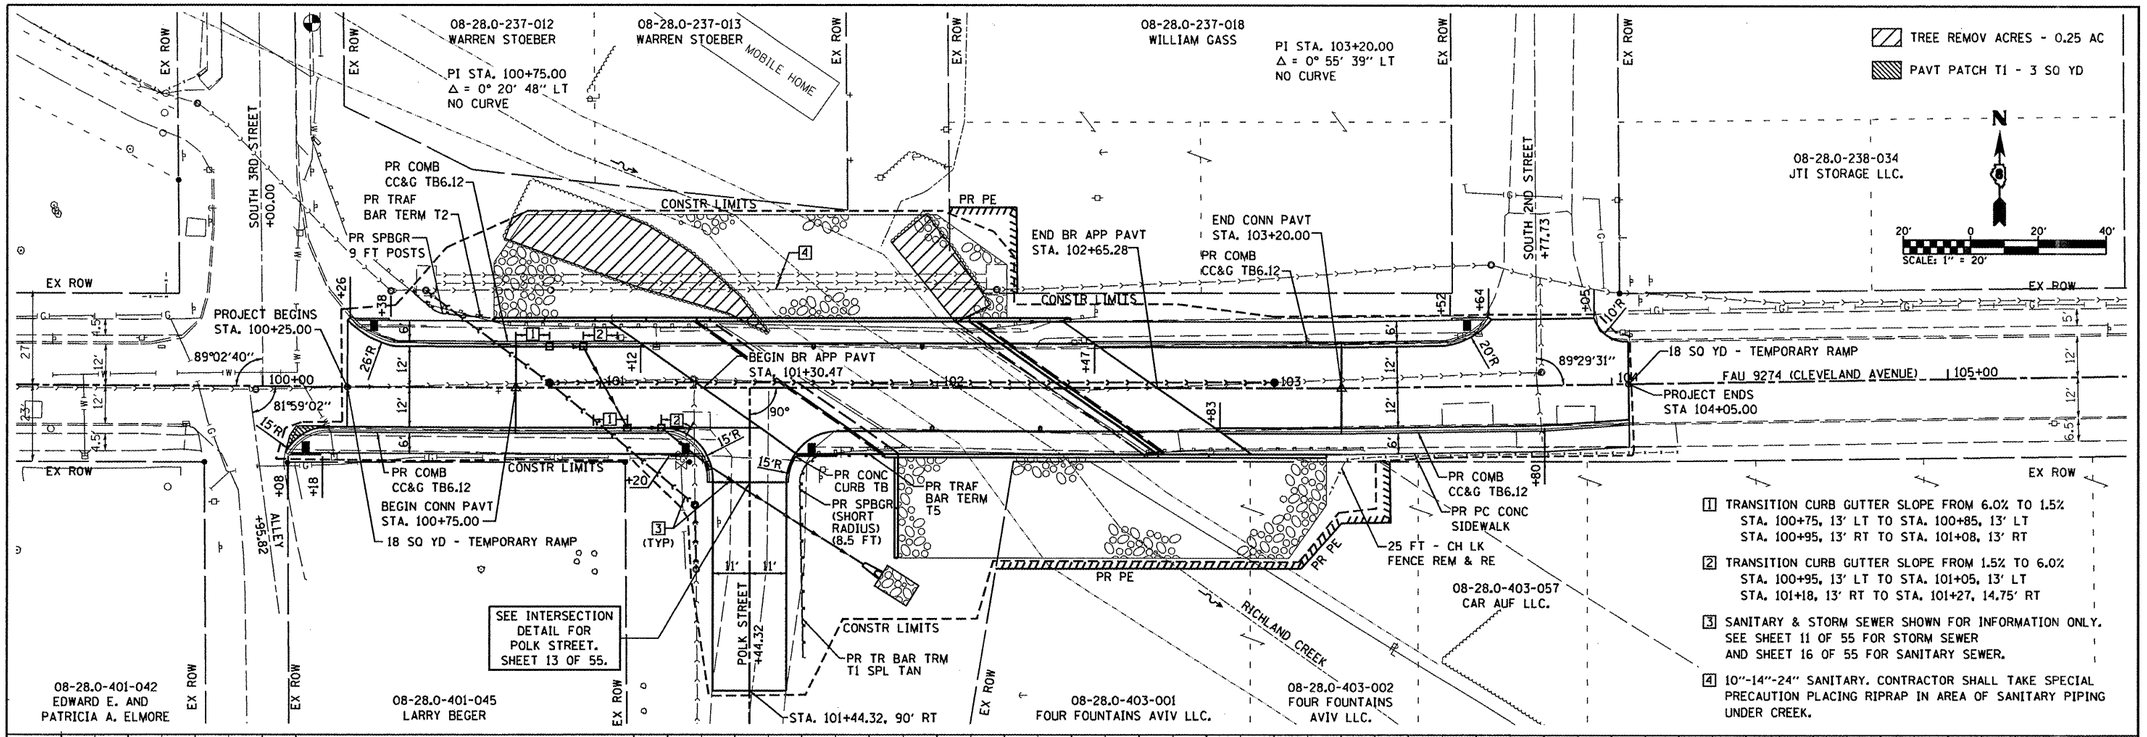

1 TRANSITION CURB GUTTER SLOPE FROM 6.0% TO 1.5%
STA. 100+75, 13' LT TO STA. 100+85, 13' LT
STA. 100+95, 13' RT TO STA. 101+08, 13' RT

2 TRANSITION CURB GUTTER SLOPE FROM 1.5% TO 6.0%
STA. 100+95, 13' LT TO STA. 101+05, 13' LT
STA. 101+18, 13' RT TO STA. 101+27, 14.75' RT

3 SANITARY & STORM SEWER SHOWN FOR INFORMATION ONLY.
SEE SHEET 11 OF 55 FOR STORM SEWER
AND SHEET 16 OF 55 FOR SANITARY SEWER.

4 10"-14"-24" SANITARY. CONTRACTOR SHALL TAKE SPECIAL PRECAUTION PLACING RIPRAP IN AREA OF SANITARY PIPING UNDER CREEK.

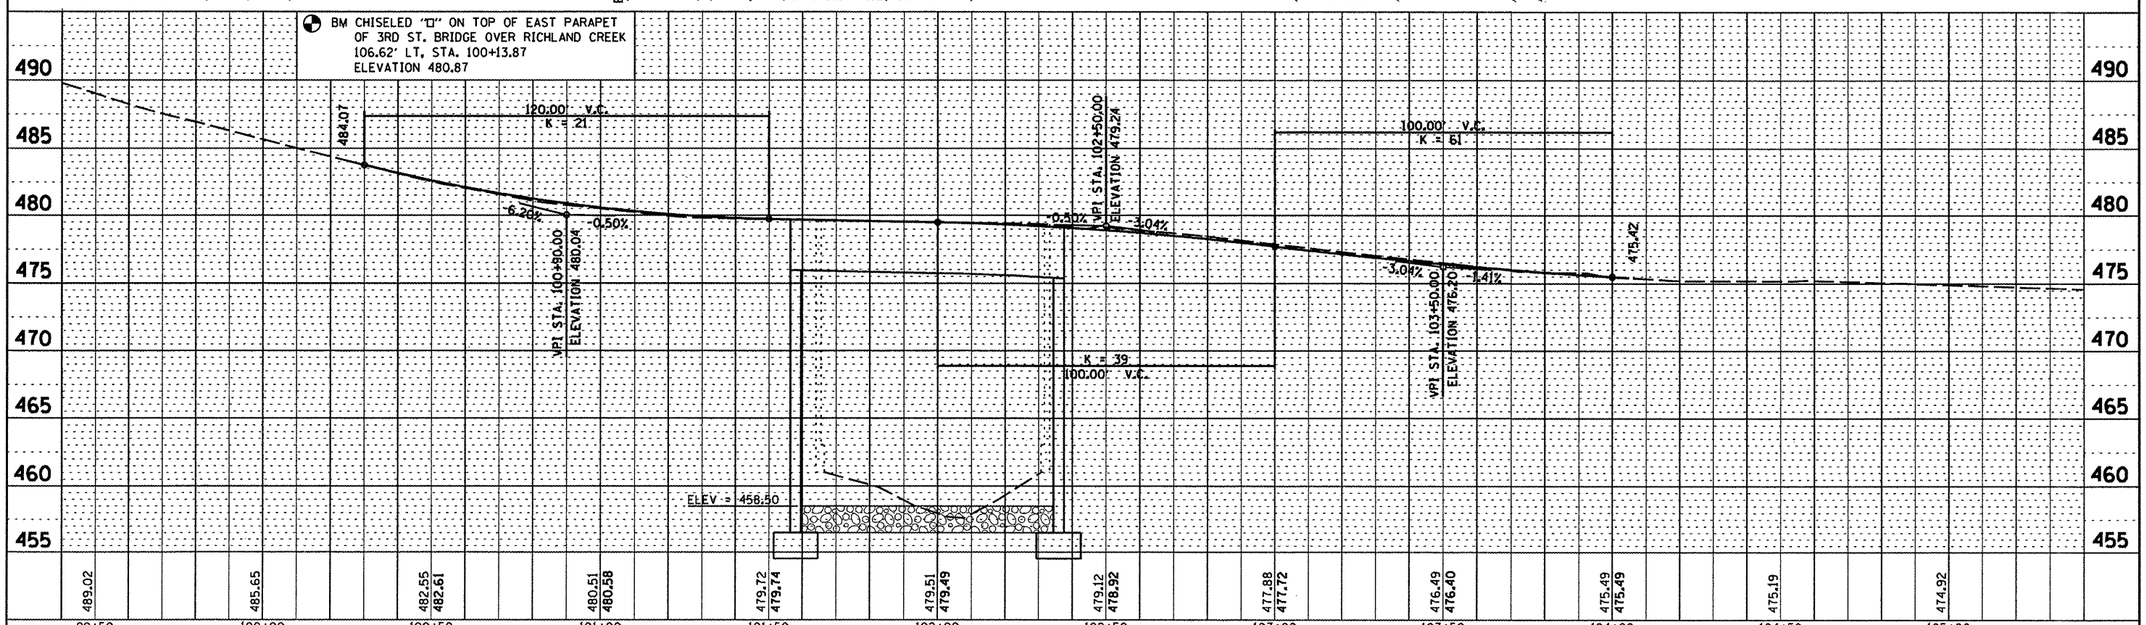

FILE NAME = 27055-sht-plnprf.dgn	USER NAME = maisiegraser	DESIGNED -	REVISED -
		DRAWN -	REVISED -
	PLOT SCALE = 40.0000 ' / IN.	CHECKED -	REVISED -
	PLOT DATE = 5/8/2009	DATE -	REVISED -

STATE OF ILLINOIS
DEPARTMENT OF TRANSPORTATION

PLAN AND PROFILE SHEET

SCALE: 1"=20' | SHEET NO. OF SHEETS | STA. 100+25.00 TO STA. 104+05.00

F.A.U. RTE.	SECTION	COUNTY	TOTAL SHEETS	SHEET NO.
9274	04-00202-00-BR	ST. CLAIR	55	8

CONTRACT NO. 97369

FED. ROAD DIST. NO. 7 | ILLINOIS | FED. AID PROJECT

PLAN: SURVEYED / PLOTTED / GRADES CHECKED / B.M. NOTED / STRUCTURE NOTATNS CHKD / NOTE BOOK NO. / BY / DATE

PROFILE: SURVEYED / PLOTTED / GRADES CHECKED / B.M. NOTED / STRUCTURE NOTATNS CHKD / NOTE BOOK NO. / BY / DATE