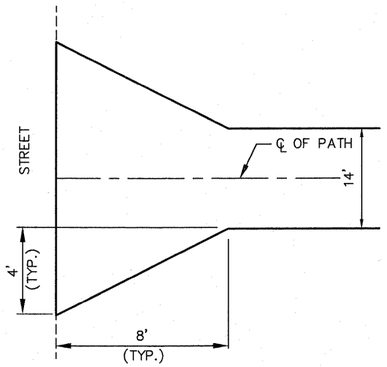

BIKE TRAIL SPUR INTERSECTION DETAIL

(NOT TO SCALE)

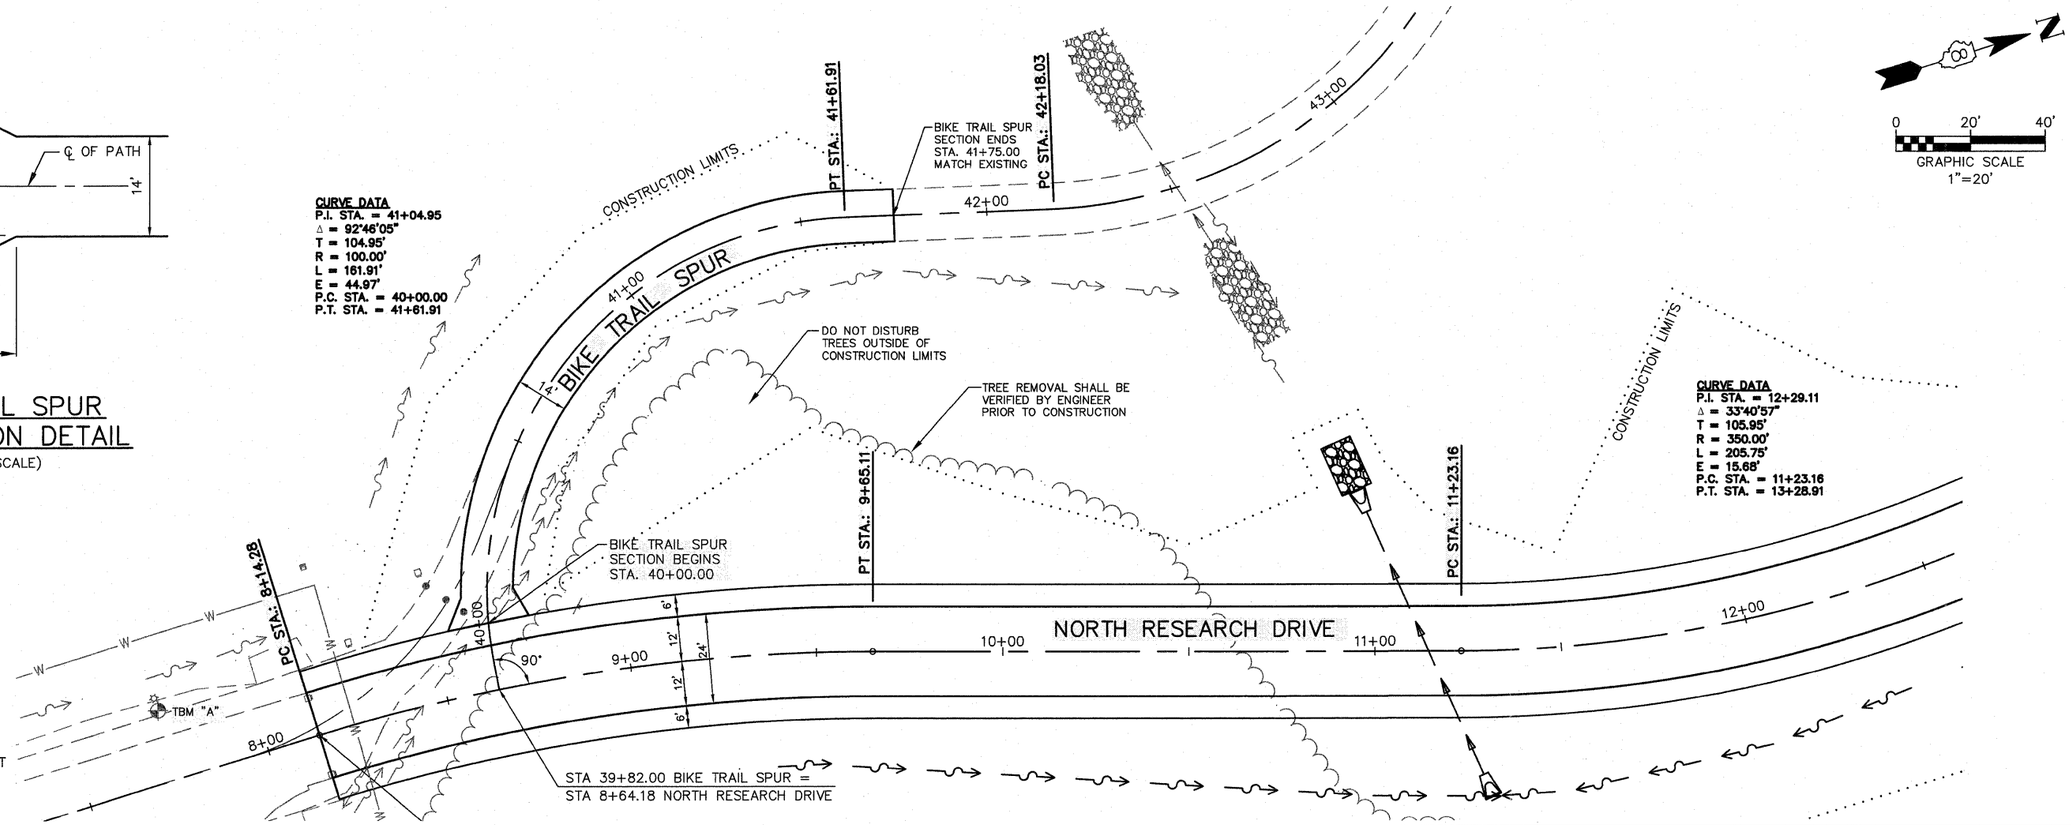

BENCHMARK:

CUT SQUARE ON BASE OF LIGHT STANDARD
STA. 7+75, 22.3' LT
ELEV 568.31

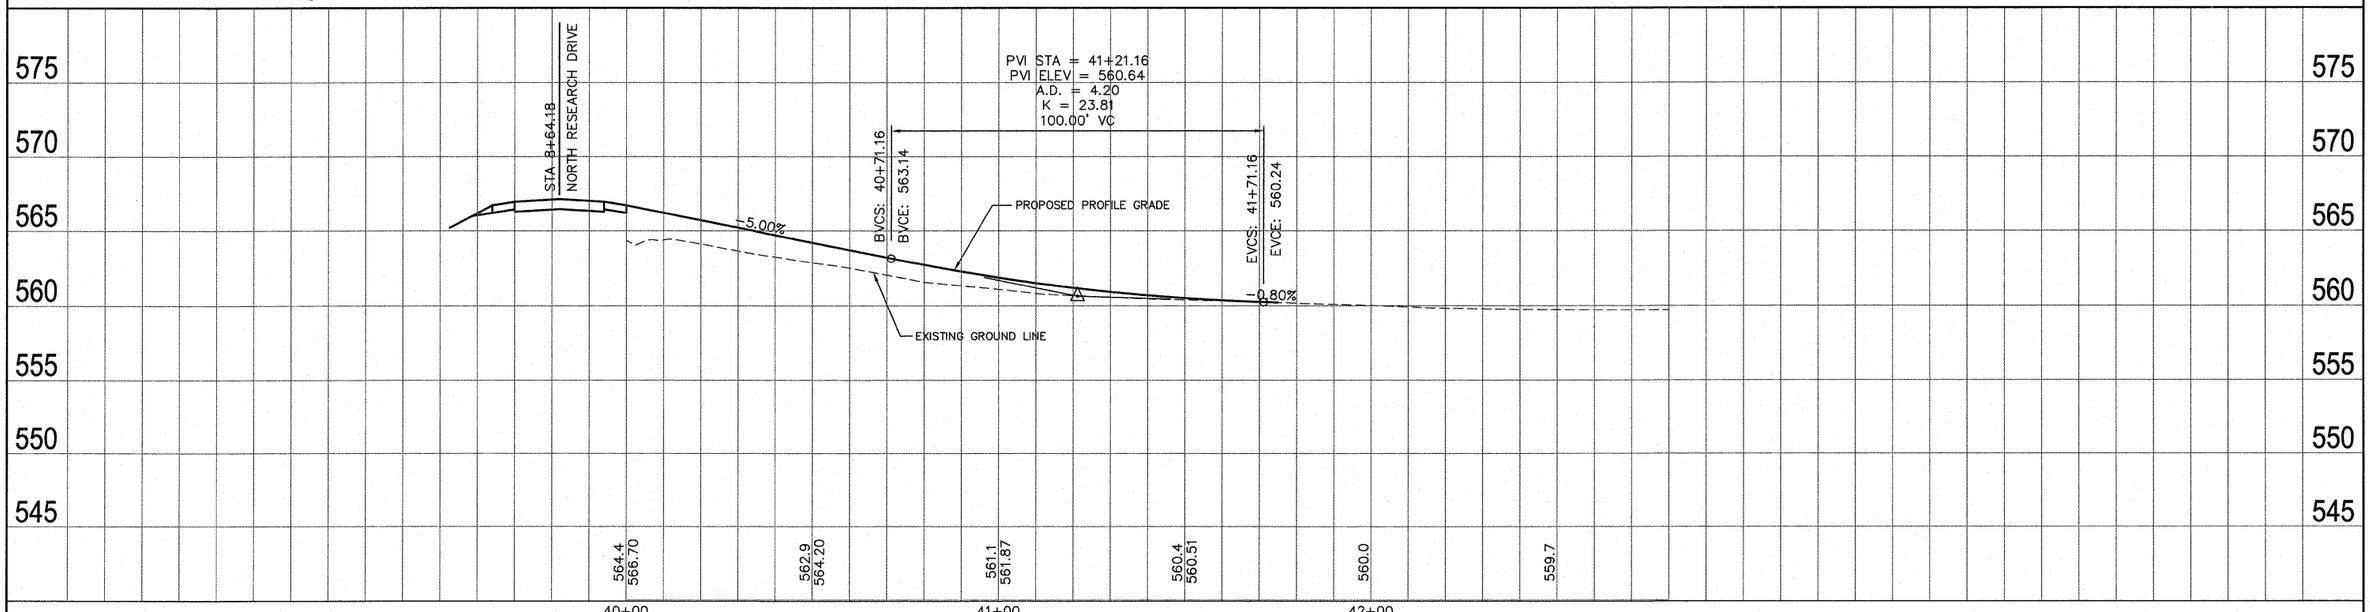

PLAN — SURVEYED / PLOTTED / ALIGNMENT (IF CHECKED) / RT. OF WAY CHECKED / CADD FILE NAME / NOTE BOOK / NO. / BY / DATE

PROFILE — SURVEYED / PLOTTED / CROSS SECTIONS CHECKED / BM. NOTED / STRUCTURE NOTATNS CHKD / NOTE BOOK / NO. / BY / DATE

FILE NAME =519PP01.DWG	USER NAME = SAM WRIGLEY	DESIGNED - AJG	REVISED -	
		DRAWN - SW3	REVISED -	
	PLOT SCALE = 1' = 1'	CHECKED - TLC	REVISED -	
	PLOT DATE = 2009-05-07	DATE - 2008-02-25	REVISED -	

SOUTHERN ILLINOIS UNIVERSITY EDWARDSVILLE

PLAN PROFILE SHEETS
BIKE TRAIL SPUR

SCALE: | SHEET NO. __ OF ___ SHEETS | STA. _____ TO STA. _____

F.A. RTE.	SECTION	COUNTY	TOTAL SHEETS	SHEET NO.
___	05-00005-00-RP	MADISON	42	8
		CONTRACT NO. 97384		
FED. ROAD DIST. NO. _	ILLINOIS	FED. AID PROJECT		