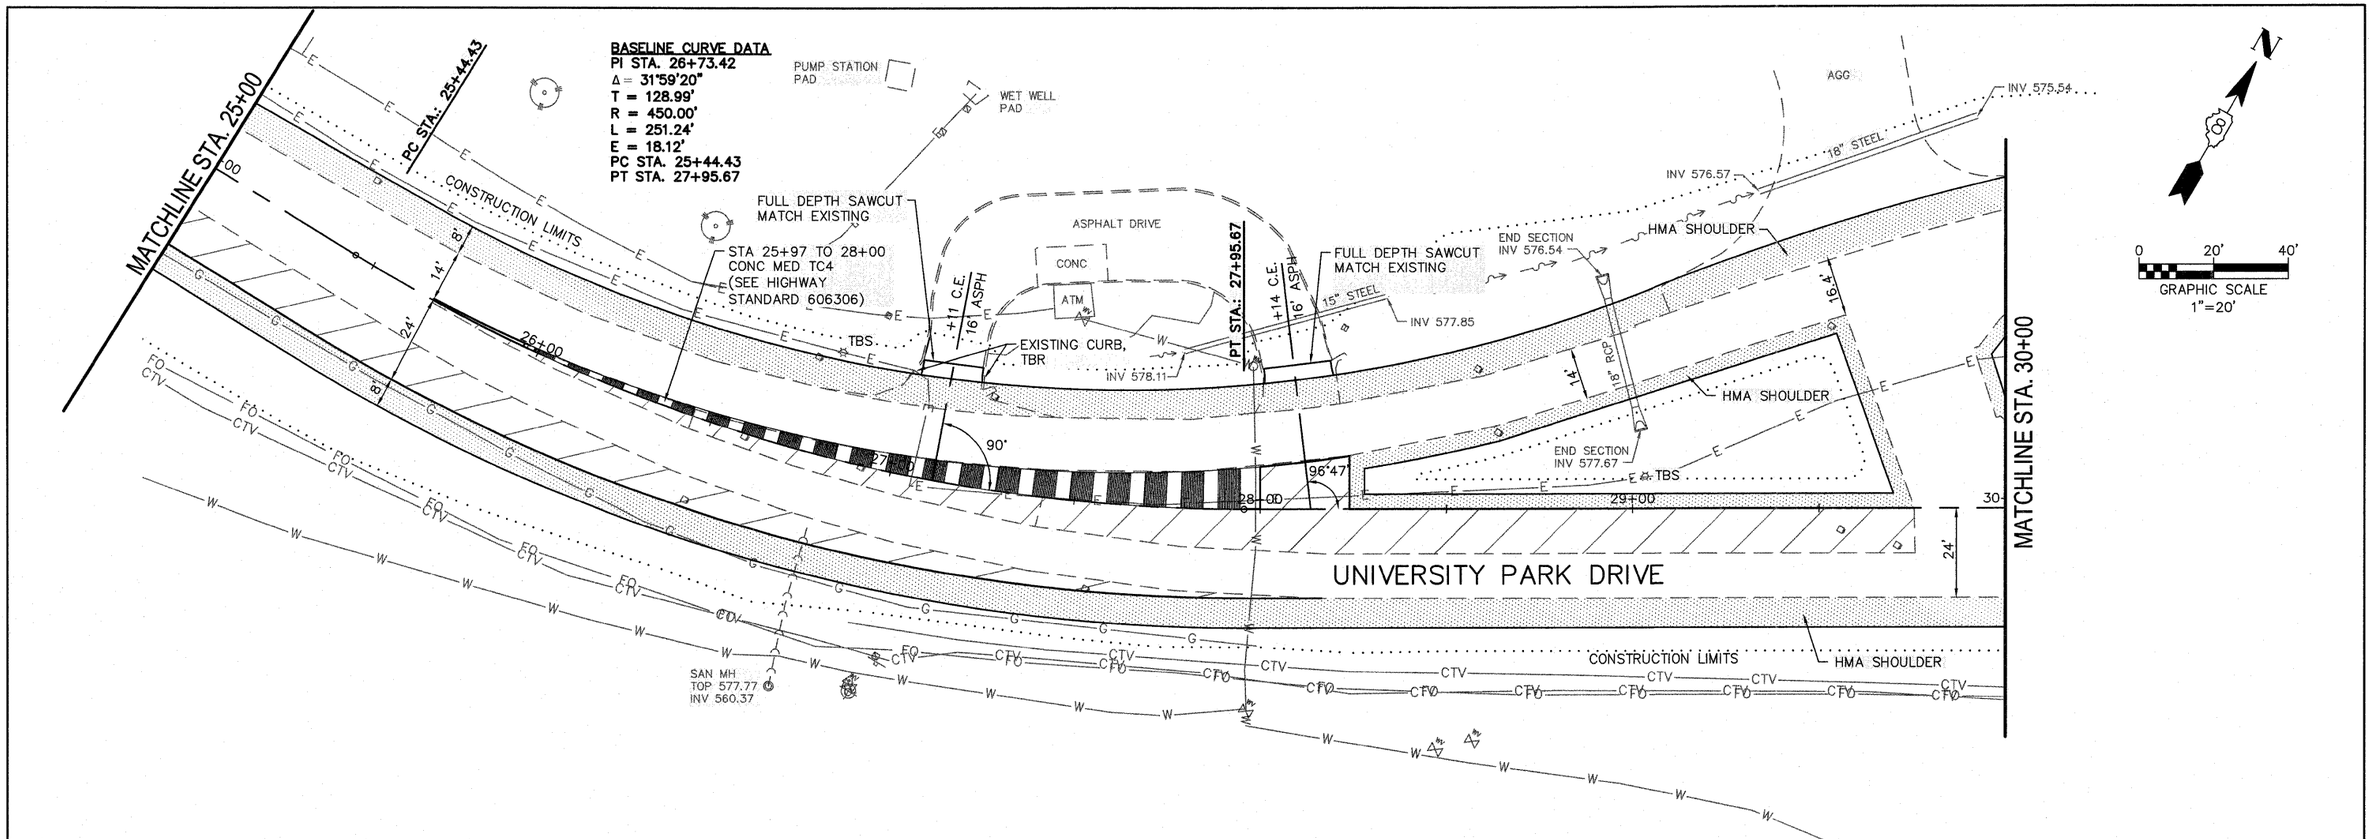

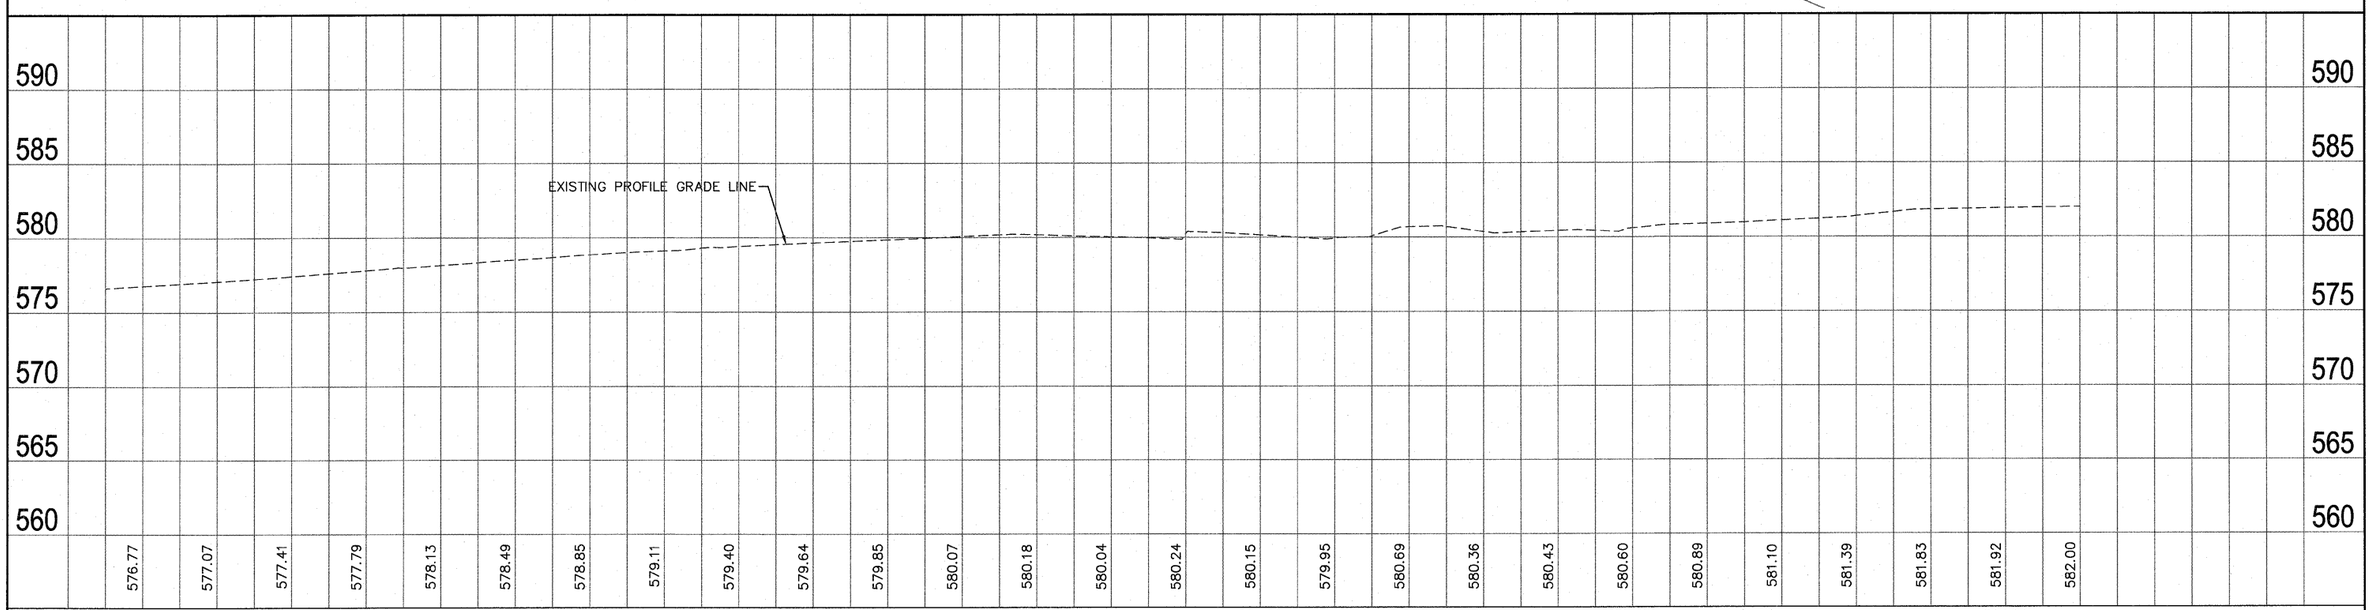

FILE NAME =519PP01.DWG	USER NAME = SAM WRIGLEY	DESIGNED - AJG	REVISED -	SOUTHERN ILLINOIS UNIVERSITY EDWARDSVILLE	PLAN PROFILE SHEETS UNIVERSITY PARK DRIVE
		DRAWN - SW3	REVISED -		
	PLOT SCALE = 1' = 1'	CHECKED - TLC	REVISED -		
	PLOT DATE = 2009-05-07	DATE - 2008-02-25	REVISED -		SCALE: SHEET NO. __ OF __ SHEETS STA. _____ TO STA. _____

F.A. RTE.	SECTION	COUNTY	TOTAL SHEETS	SHEET NO.
___	05-00005-00-RP	MADISON	42	13
		CONTRACT NO. 97384		
FED. ROAD DIST. NO. _	ILLINOIS	FED. AID PROJECT		

PLAN: SURVEYED / PLOTTED / ALIGNMENT CHECKED / RT. OF WAY CHECKED / CADD FILE NAME — NOTE BOOK NO. ___ — BY — DATE

PROFILE: SURVEYED / PLOTTED / GRADES CHECKED / B.M. NOTED / STRUCTURE NOTATNS CHKD — NOTE BOOK NO. ___ — BY — DATE