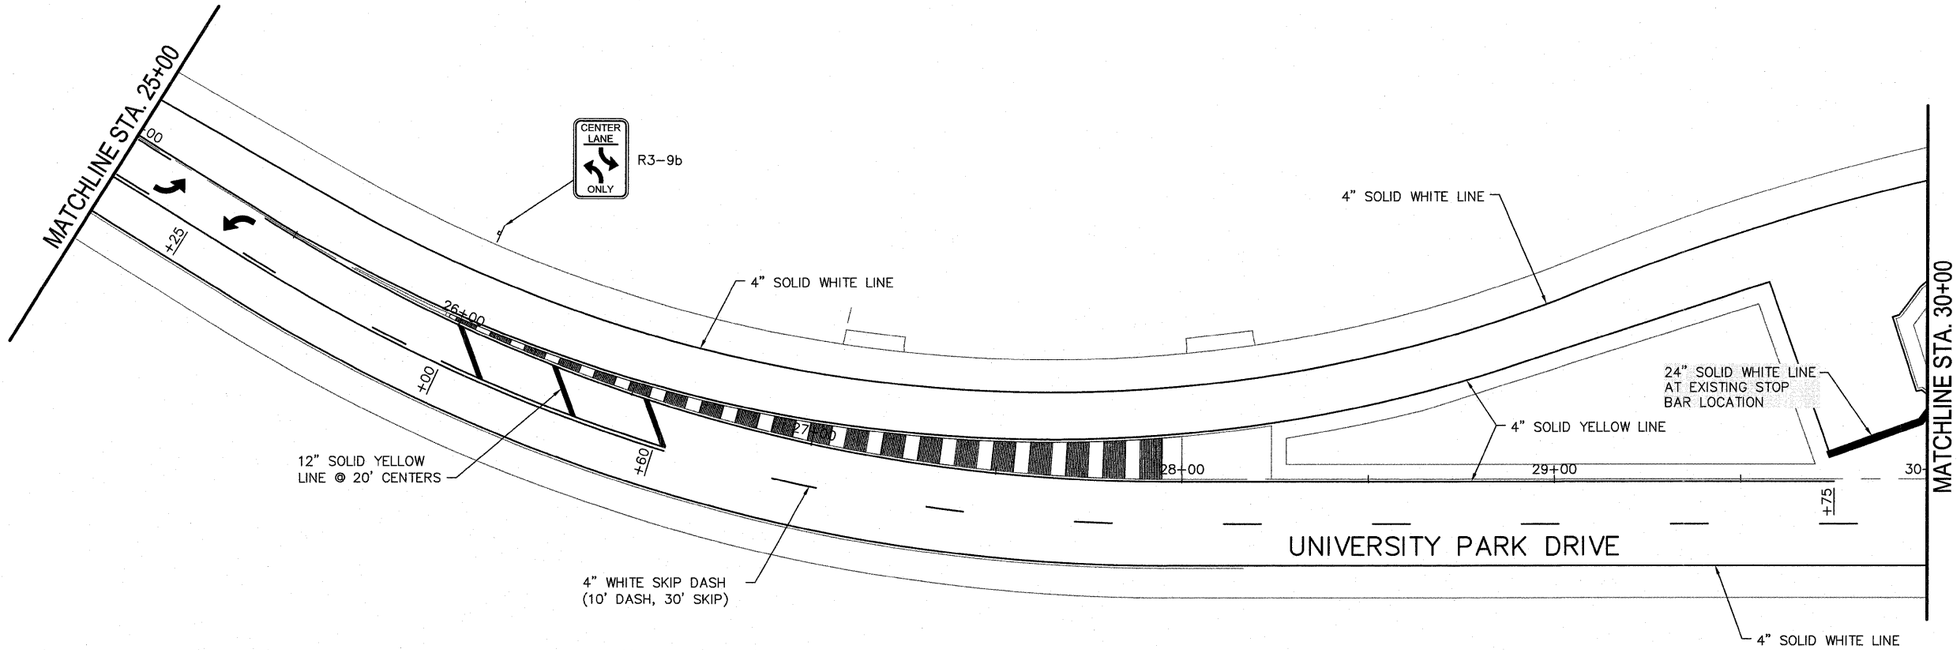

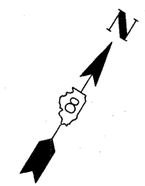

0 20' 40'
GRAPHIC SCALE
1"=20'

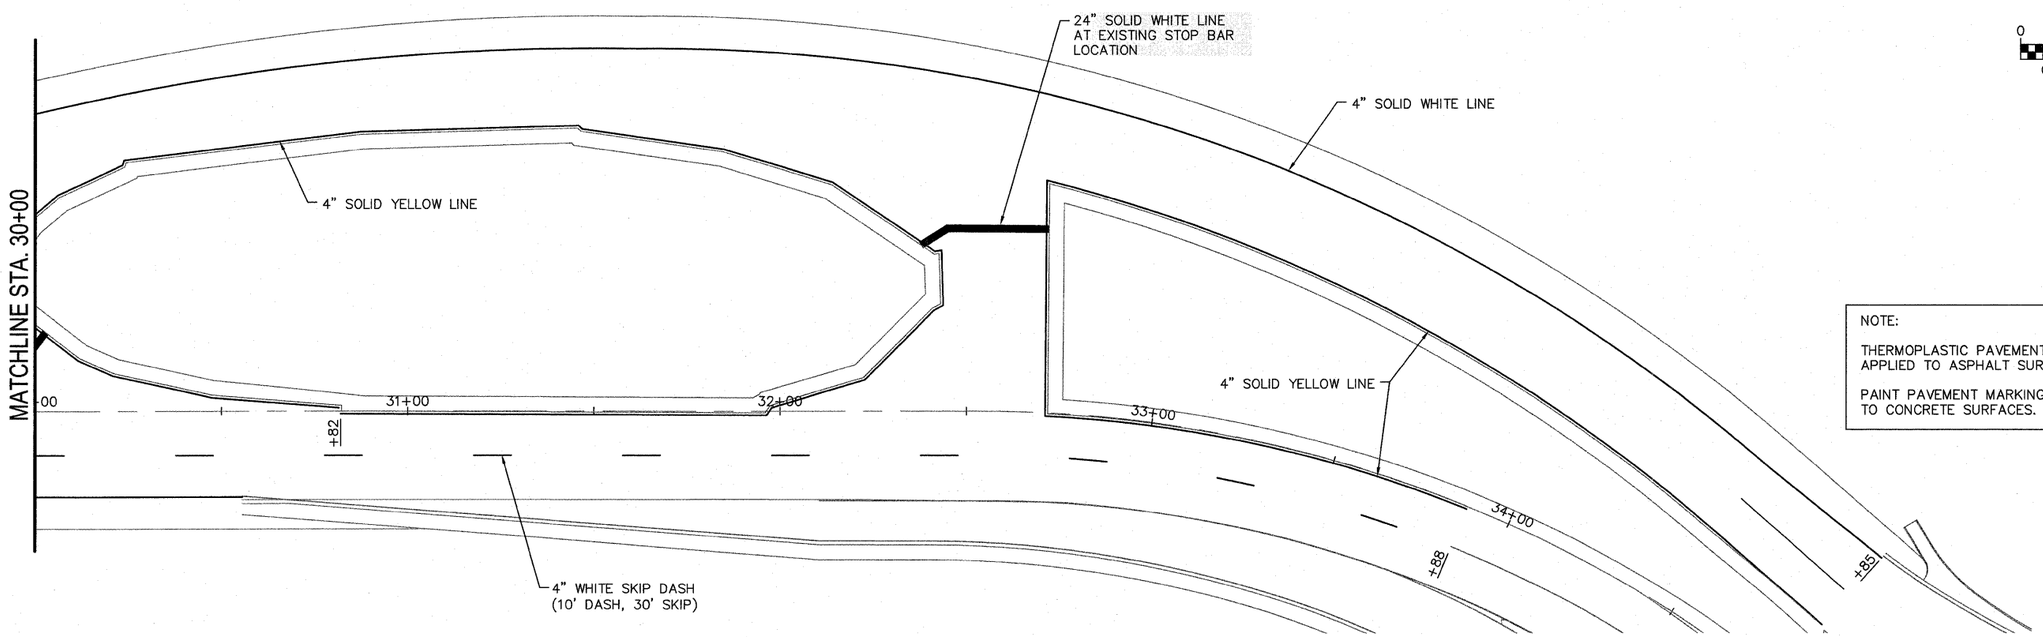

NOTE:

THERMOPLASTIC PAVEMENT MARKINGS SHALL BE APPLIED TO ASPHALT SURFACES.

PAINT PAVEMENT MARKINGS SHALL BE APPLIED TO CONCRETE SURFACES.

FILE NAME = 519PM01.DWG	USER NAME = SAM WRIGLEY	DESIGNED - TLC	REVISED -	SOUTHERN ILLINOIS UNIVERSITY EDWARDSVILLE	PAVEMENT MARKING PLANS	F.A. RTE.	SECTION	COUNTY	TOTAL SHEETS / SHEET NO.
		DRAWN - SW3	REVISED -			___	05-00005-00-RP	MADISON	42 / 22
	PLOT SCALE = 1' = 1'	CHECKED - AJG	REVISED -					CONTRACT NO. 97204	
	PLOT DATE = 2009-05-07	DATE - 2009-03-04	REVISED -		SCALE: / SHEET NO. __ OF ___ SHEETS / STA. _____ TO STA. _____	FED. ROAD DIST. NO. _	ILLINOIS	FED. AID PROJECT	