FINAL SURVEY	BY	DATE
SURVEYED		
PLOTTED		
TEMPLATE		
AREAS		
AREAS CHECKED		
NOTE BOOK		
NO.		

ORIGINAL SURVEY	BY	DATE
SURVEYED		
PLOTTED		
TEMPLATE		
AREAS		
AREAS CHECKED		
NOTE BOOK		
NO.		

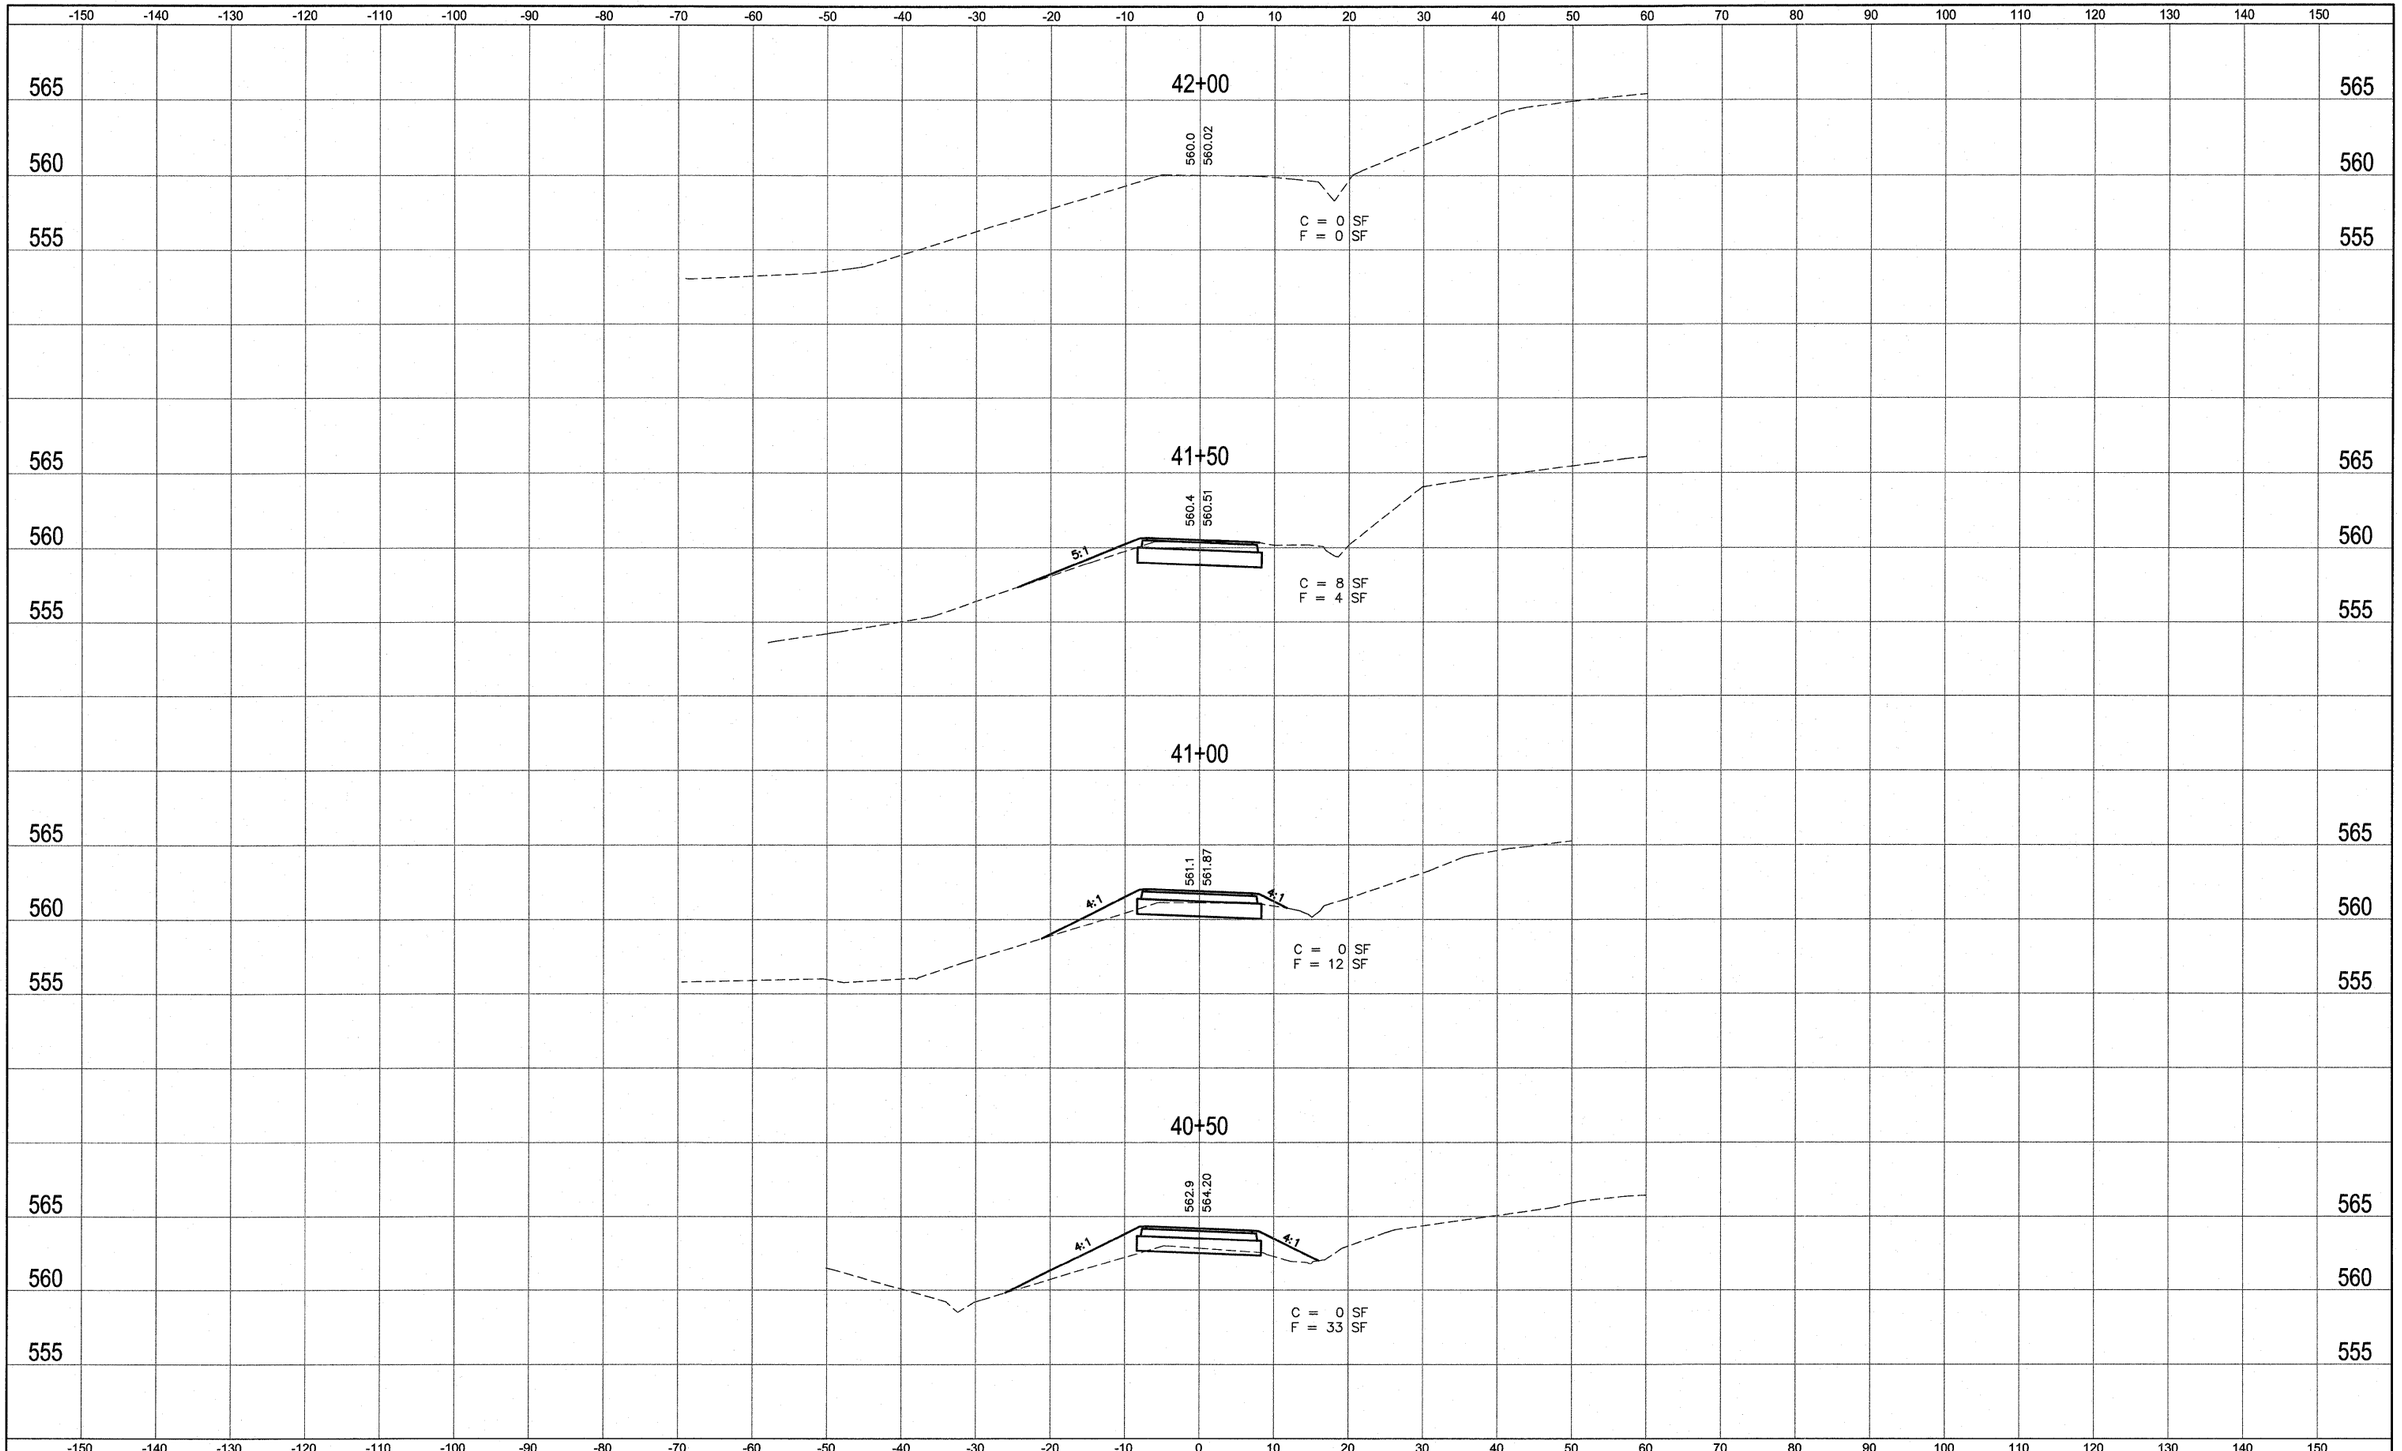

FILE NAME = 519XS01 NORTH RESEARCH DRIVE.DWG	USER NAME = SAM WRIGLEY	DESIGNED - SSM	REVISED -
		DRAWN - SW3	REVISED -
	PLOT SCALE = 1' = 1'	CHECKED - AJG	REVISED -
	PLOT DATE = 2009-05-07	DATE - 2009-03-04	REVISED -

SOUTHERN ILLINOIS UNIVERSITY EDWARDSVILLE

CROSS SECTIONS
BIKE TRAIL SPUR

SCALE: | SHEET NO. __ OF ___ SHEETS | STA. 40+50 | TO STA. 42+00

F.A. RTE.	SECTION	COUNTY	TOTAL SHEETS	SHEET NO.
____	05-00005-00-RP	MADISON	42	29
		CONTRACT NO. 97324		
FED. ROAD DIST. NO. _	ILLINOIS	FED. AID PROJECT		