F.A.P. RTE.	SECTION	COUNTY	TOTAL SHEETS	SHEET NO.
346	•	LAKE	469	57
STA. 553+50	TO STA. 556+81.85			
FED. ROAD DIST. NO. D-91-404-99	ILLINOIS	FED. AID PROJECT		
• 125X-HB-(1&2) R-1	CONTRACT • 60			

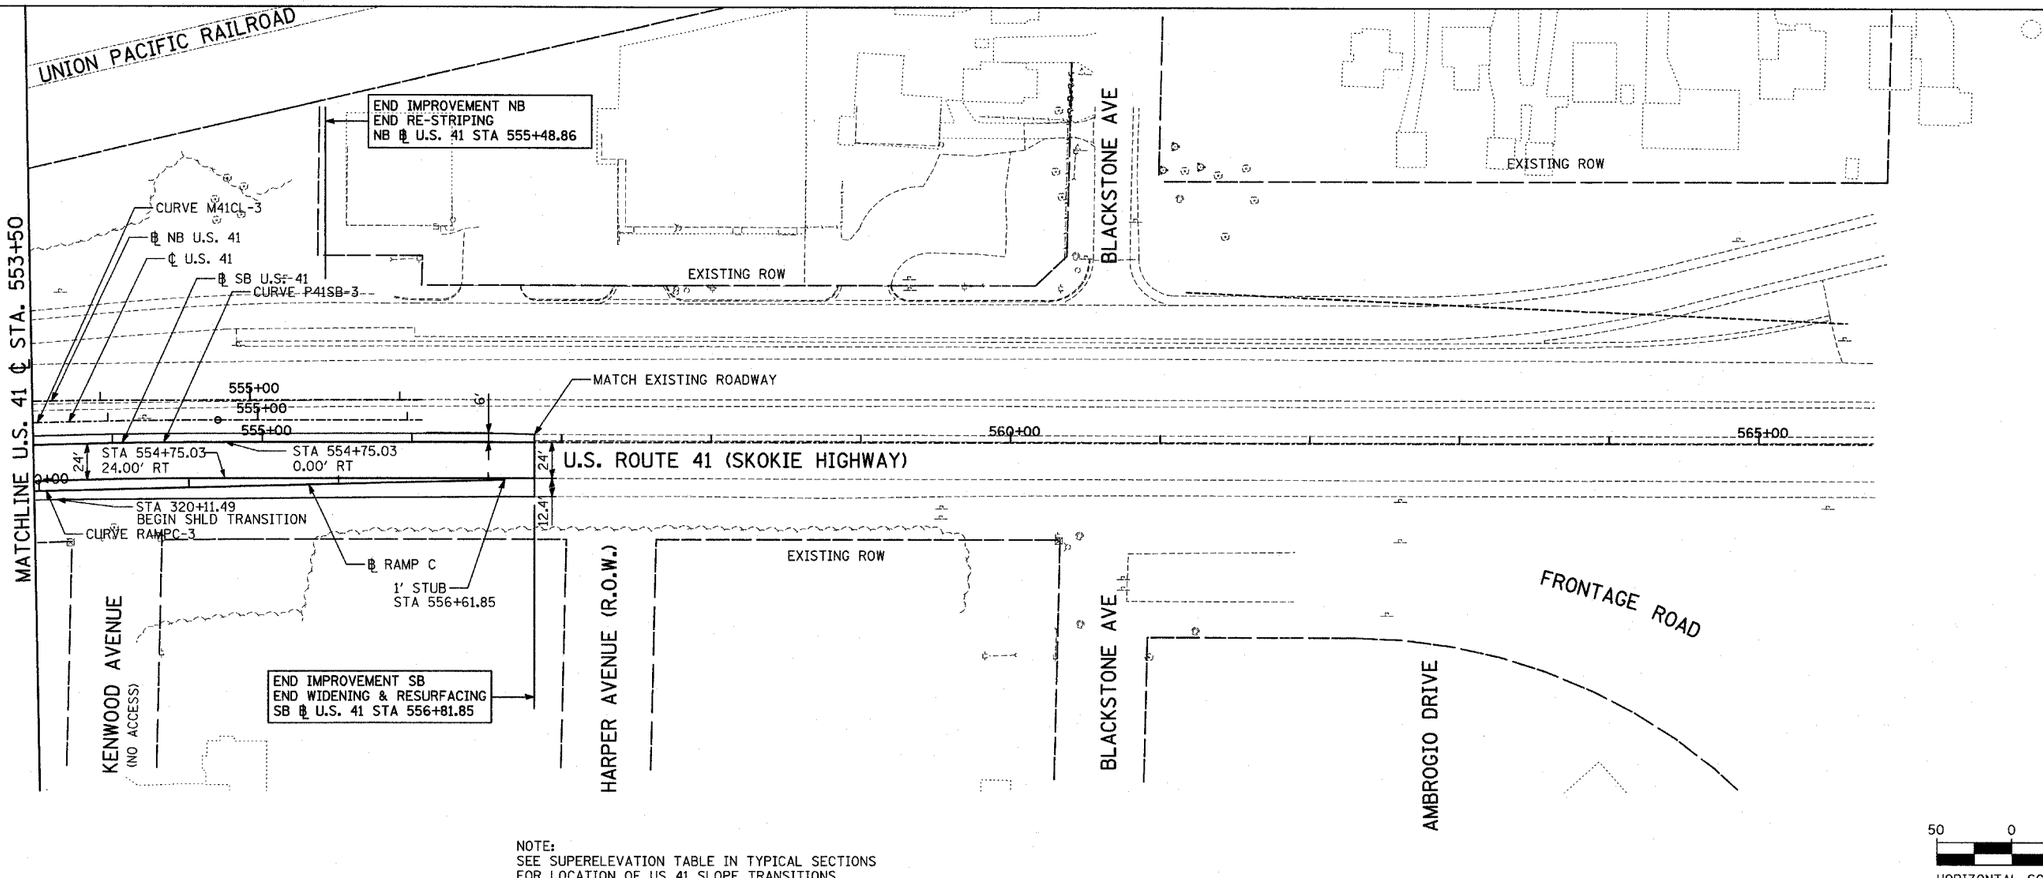

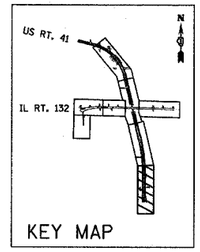

NOTE:
SEE SUPERELEVATION TABLE IN TYPICAL SECTIONS
FOR LOCATION OF US 41 SLOPE TRANSITIONS.

HORIZONTAL SCALE: 1" = 50'-0" VERTICAL SCALE: 1" = 5'-0"

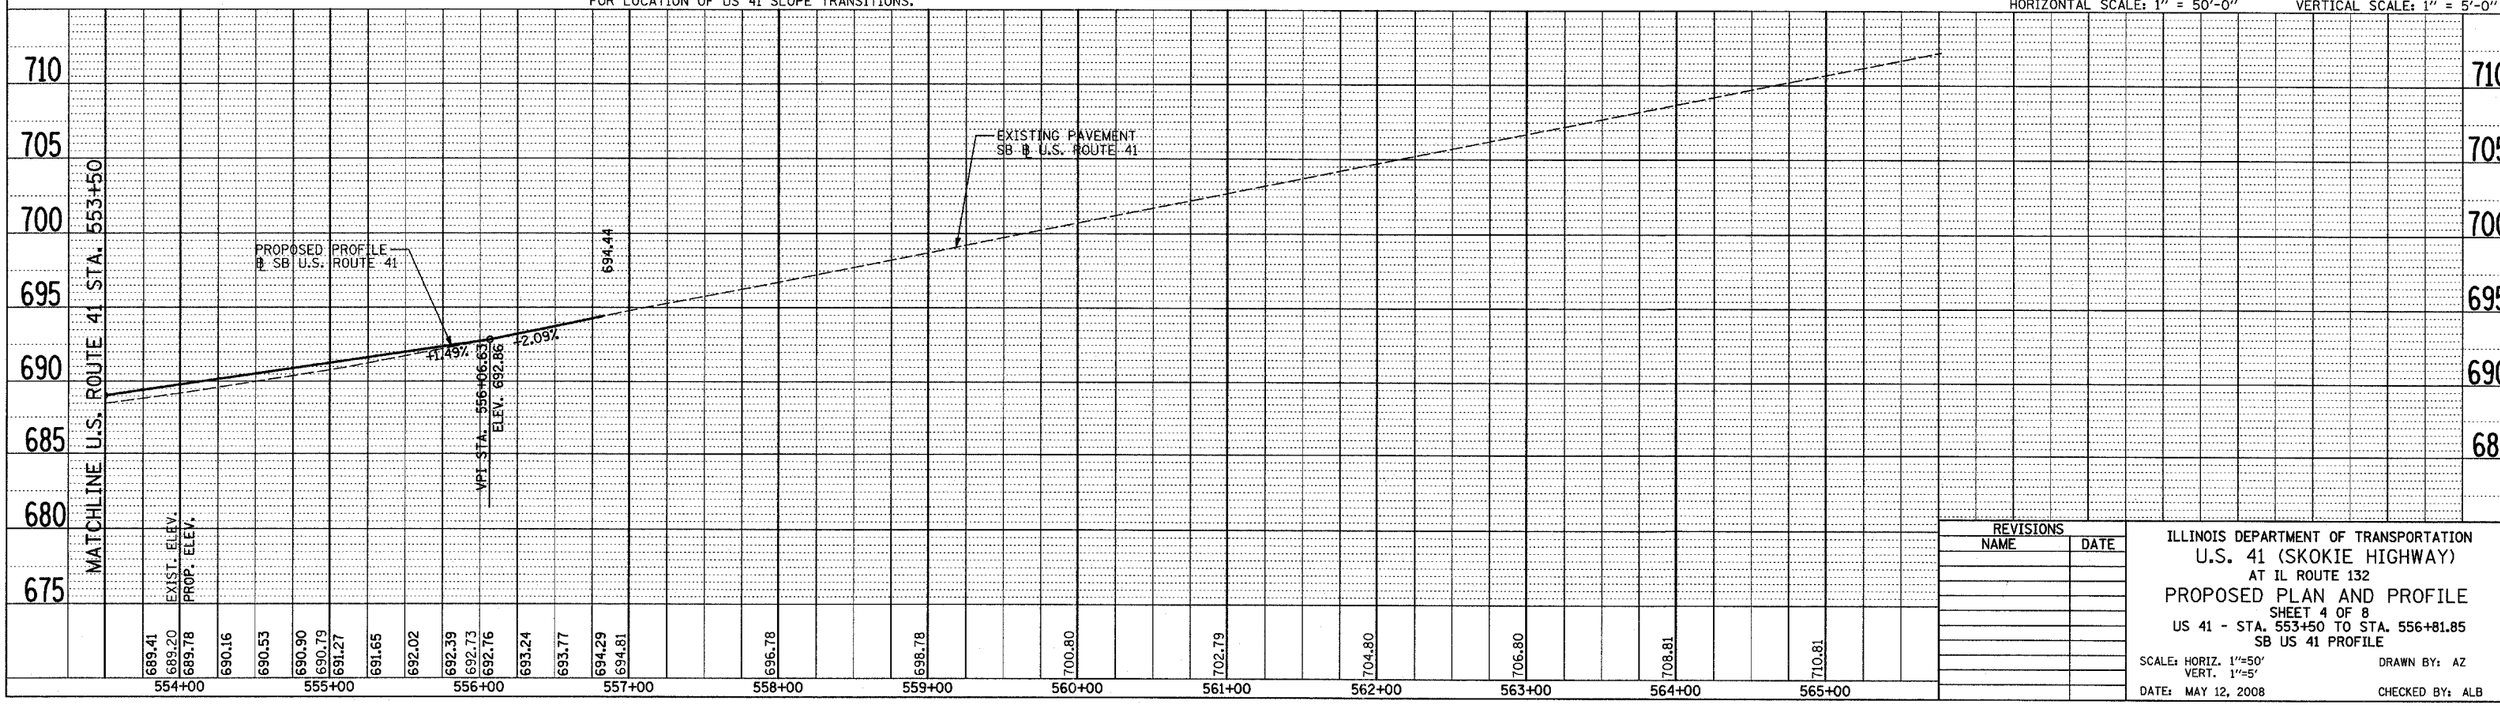

REVISIONS	
NAME	DATE

ILLINOIS DEPARTMENT OF TRANSPORTATION
U.S. 41 (SKOKIE HIGHWAY)
AT IL ROUTE 132
PROPOSED PLAN AND PROFILE
SHEET 4 OF 8
US 41 - STA. 553+50 TO STA. 556+81.85
SB US 41 PROFILE

SCALE: HORIZ. 1"=50'
VERT. 1"=5'
DRAWN BY: AZ
DATE: MAY 12, 2008
CHECKED BY: ALB