F.A.P. RTE.	SECTION	COUNTY	TOTAL SHEETS	SHEET NO.
346	*	LAKE	469	71
STA.		TO STA.		
FED. ROAD DIST. NO. 0-91-404-99		ILLINOIS	FED. AID PROJECT	

* 125X-HB-(1&2) R-1 CONTRACT # 6082

PLAN	BY	DATE
SURVEYED		
PLOTTED		
ALIGNMENT CHECKED		
GRADES CHECKED		
NOTE BOOK		
NO.		

PROFILE	BY	DATE
SURVEYED		
PLOTTED		
GRADES CHECKED		
STRUCTURE NOTE		
NOTE BOOK		
NO.		

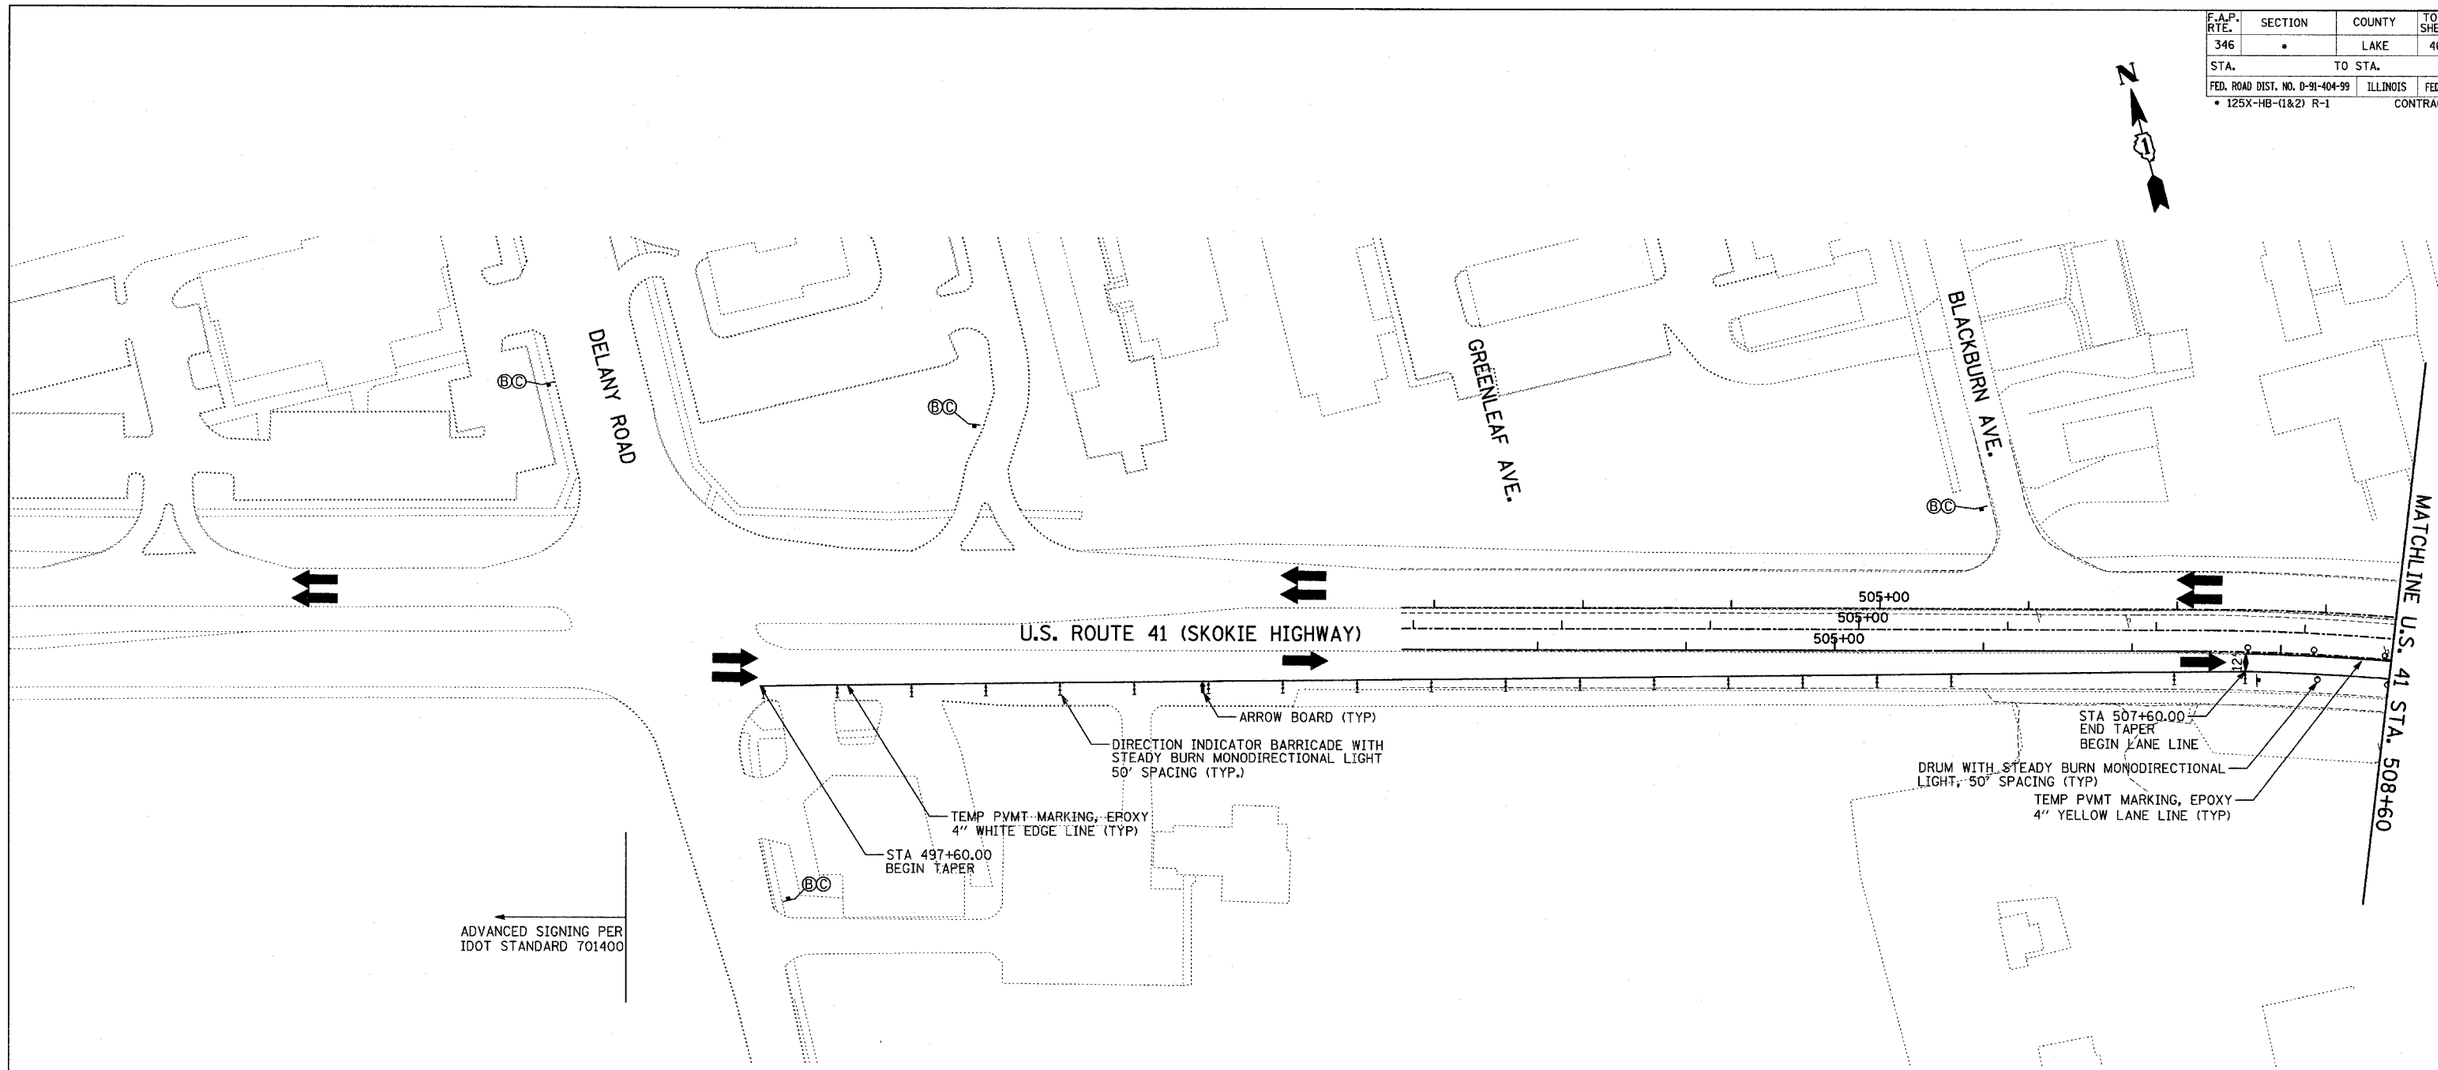

LEGEND:

- WORK AREA
- 10" TEMPORARY PAVEMENT
- 4" TEMPORARY SIDEWALK
- TEMPORARY CONCRETE BARRIER
- DIRECTION OF TRAFFIC FLOW
- DRUM WITH STEADY BURN MONODIRECTIONAL LIGHT
- DIRECTION INDICATOR BARRICADE WITH STEADY BURN MONODIRECTIONAL LIGHT
- VERTICAL PANEL (BACK TO BACK)
- TYPE III BARRICADE WITH FLASHING LIGHTS
- FLEXIBLE DELINEATOR
- TEMPORARY IMPACT ATTENUATOR
- ARROW BOARD

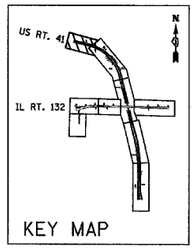

50 0 50 100

SCALE: 1" = 50'-0"

REVISIONS	
NAME	DATE
AZ	6/17/08

ILLINOIS DEPARTMENT OF TRANSPORTATION

U.S. 41 (SKOKIE HIGHWAY)

AT IL ROUTE 132

TRAFFIC CONTROL STAGING

STAGE 1

SHEET 1 OF 5

US 41 - 495+00 TO STA. 508+60

SCALE: 1"=50' DRAWN BY:

DATE: MAY 12, 2008 CHECKED BY: