F.A.P. RTE.	SECTION	COUNTY	TOTAL SHEETS	SHEET NO.
346	*	LAKE	469	80
STA.	TO STA.			
FED. ROAD DIST. NO. D-91-404-99	ILLINOIS	FED. AID PROJECT		
* 125X-HB-(1&2) R-1		CONTRACT * 608		

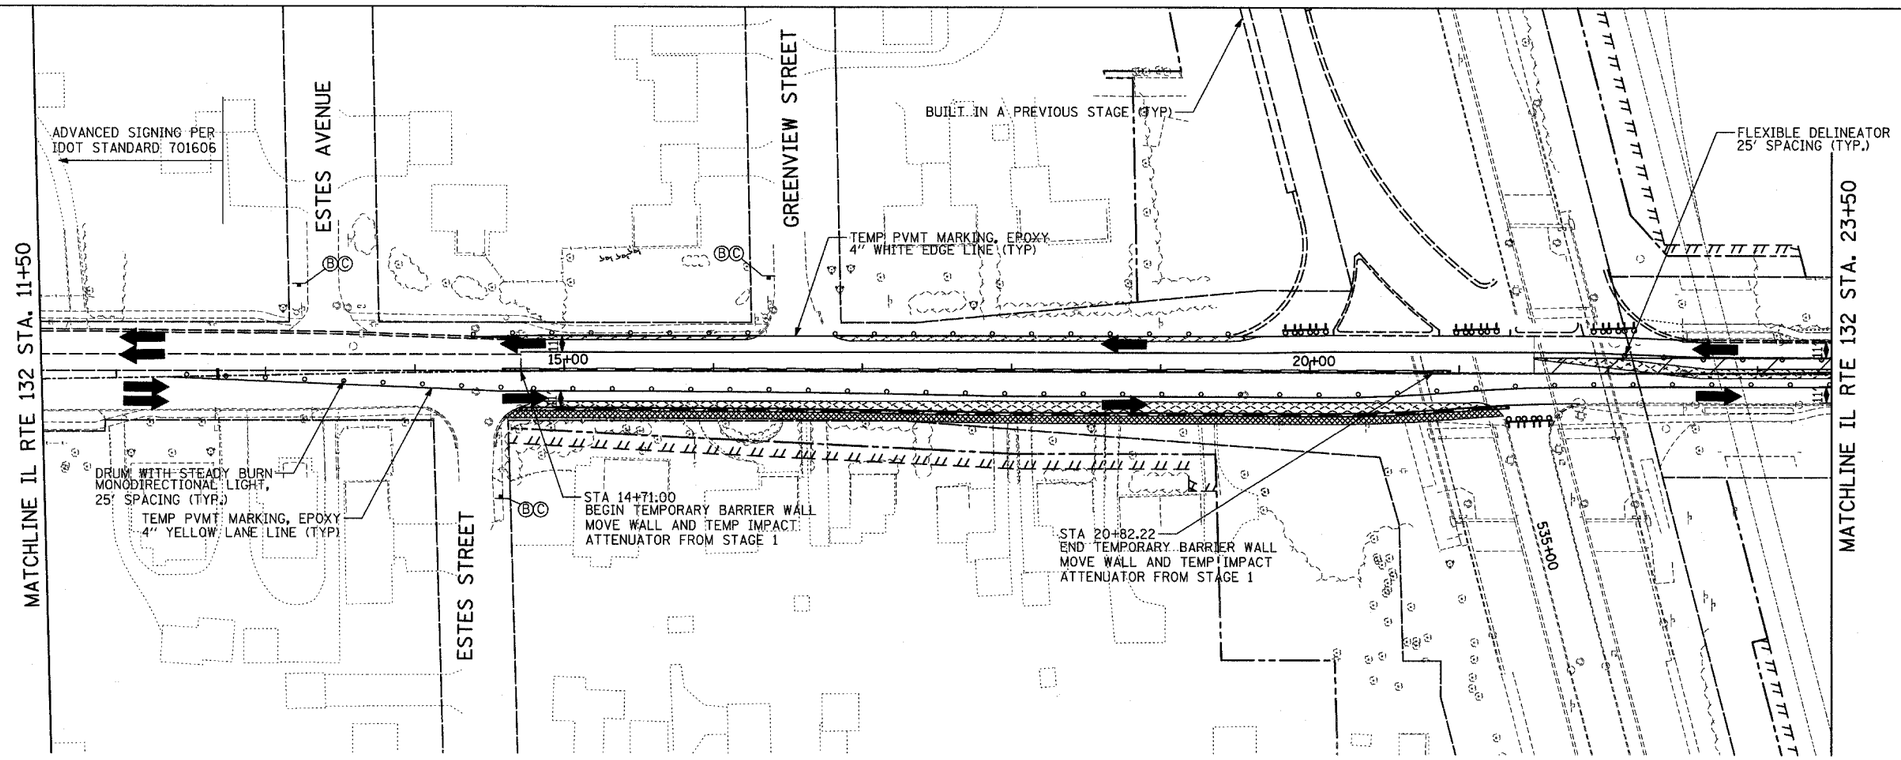

LEGEND:

- WORK AREA
- 10" TEMPORARY PAVEMENT
- 4" TEMPORARY SIDEWALK
- TEMPORARY CONCRETE BARRIER
- DIRECTION OF TRAFFIC FLOW
- DRUM WITH STEADY BURN MONODIRECTIONAL LIGHT
- DIRECTION INDICATOR BARRICADE WITH STEADY BURN MONODIRECTIONAL LIGHT
- VERTICAL PANEL (BACK TO BACK)
- TYPE III BARRICADE WITH FLASHING LIGHTS
- FLEXIBLE DELINEATOR
- TEMPORARY IMPACT ATTENUATOR
- ARROW BOARD

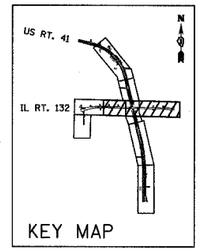

KEY MAP

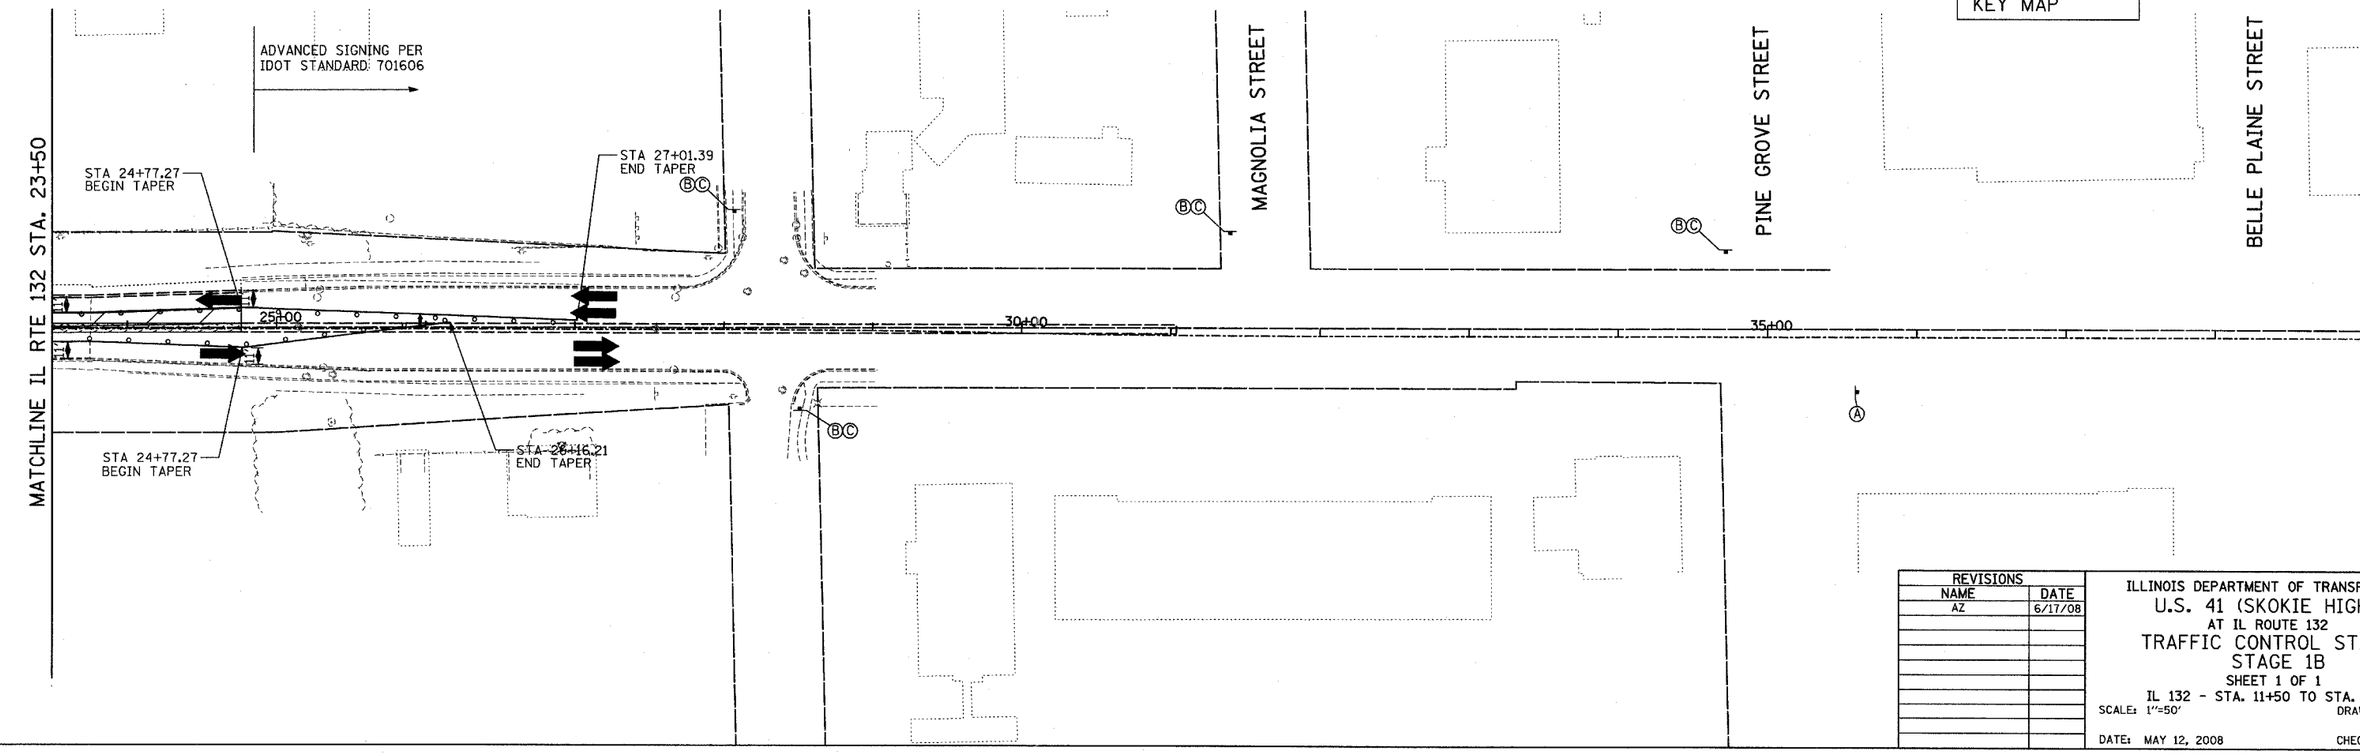

REVISIONS	
NAME	DATE
AZ	6/17/08

ILLINOIS DEPARTMENT OF TRANSPORTATION

U.S. 41 (SKOKIE HIGHWAY)

AT IL ROUTE 132

TRAFFIC CONTROL STAGING

STAGE 1B

SHEET 1 OF 1

IL 132 - STA. 11+50 TO STA. 24+50

SCALE: 1"=50' DRAWN BY:

DATE: MAY 12, 2008 CHECKED BY:

PLAN — SURVEYED, DATE, ALIGNMENT CHECKED, RT. OF WAY CHECKED, NOTE BOOK, NO., CADD FILE NAME, BY, DATE

PROFILE — SURVEYED, DATE, GRADES CHECKED, S.M. NOTED, STRUCTURE NOTATIONS CHKD, NOTE BOOK, NO., BY, DATE