F.A.P. RTE.	SECTION	COUNTY	TOTAL SHEETS	SHEET NO.
346	*	LAKE	469	87
STA.	TO STA.			
FED. ROAD DIST. NO. 0-91-404-99	ILLINOIS	FED. AID PROJECT		

* 125X-HB-(1&2) R-1 CONTRACT # 6082

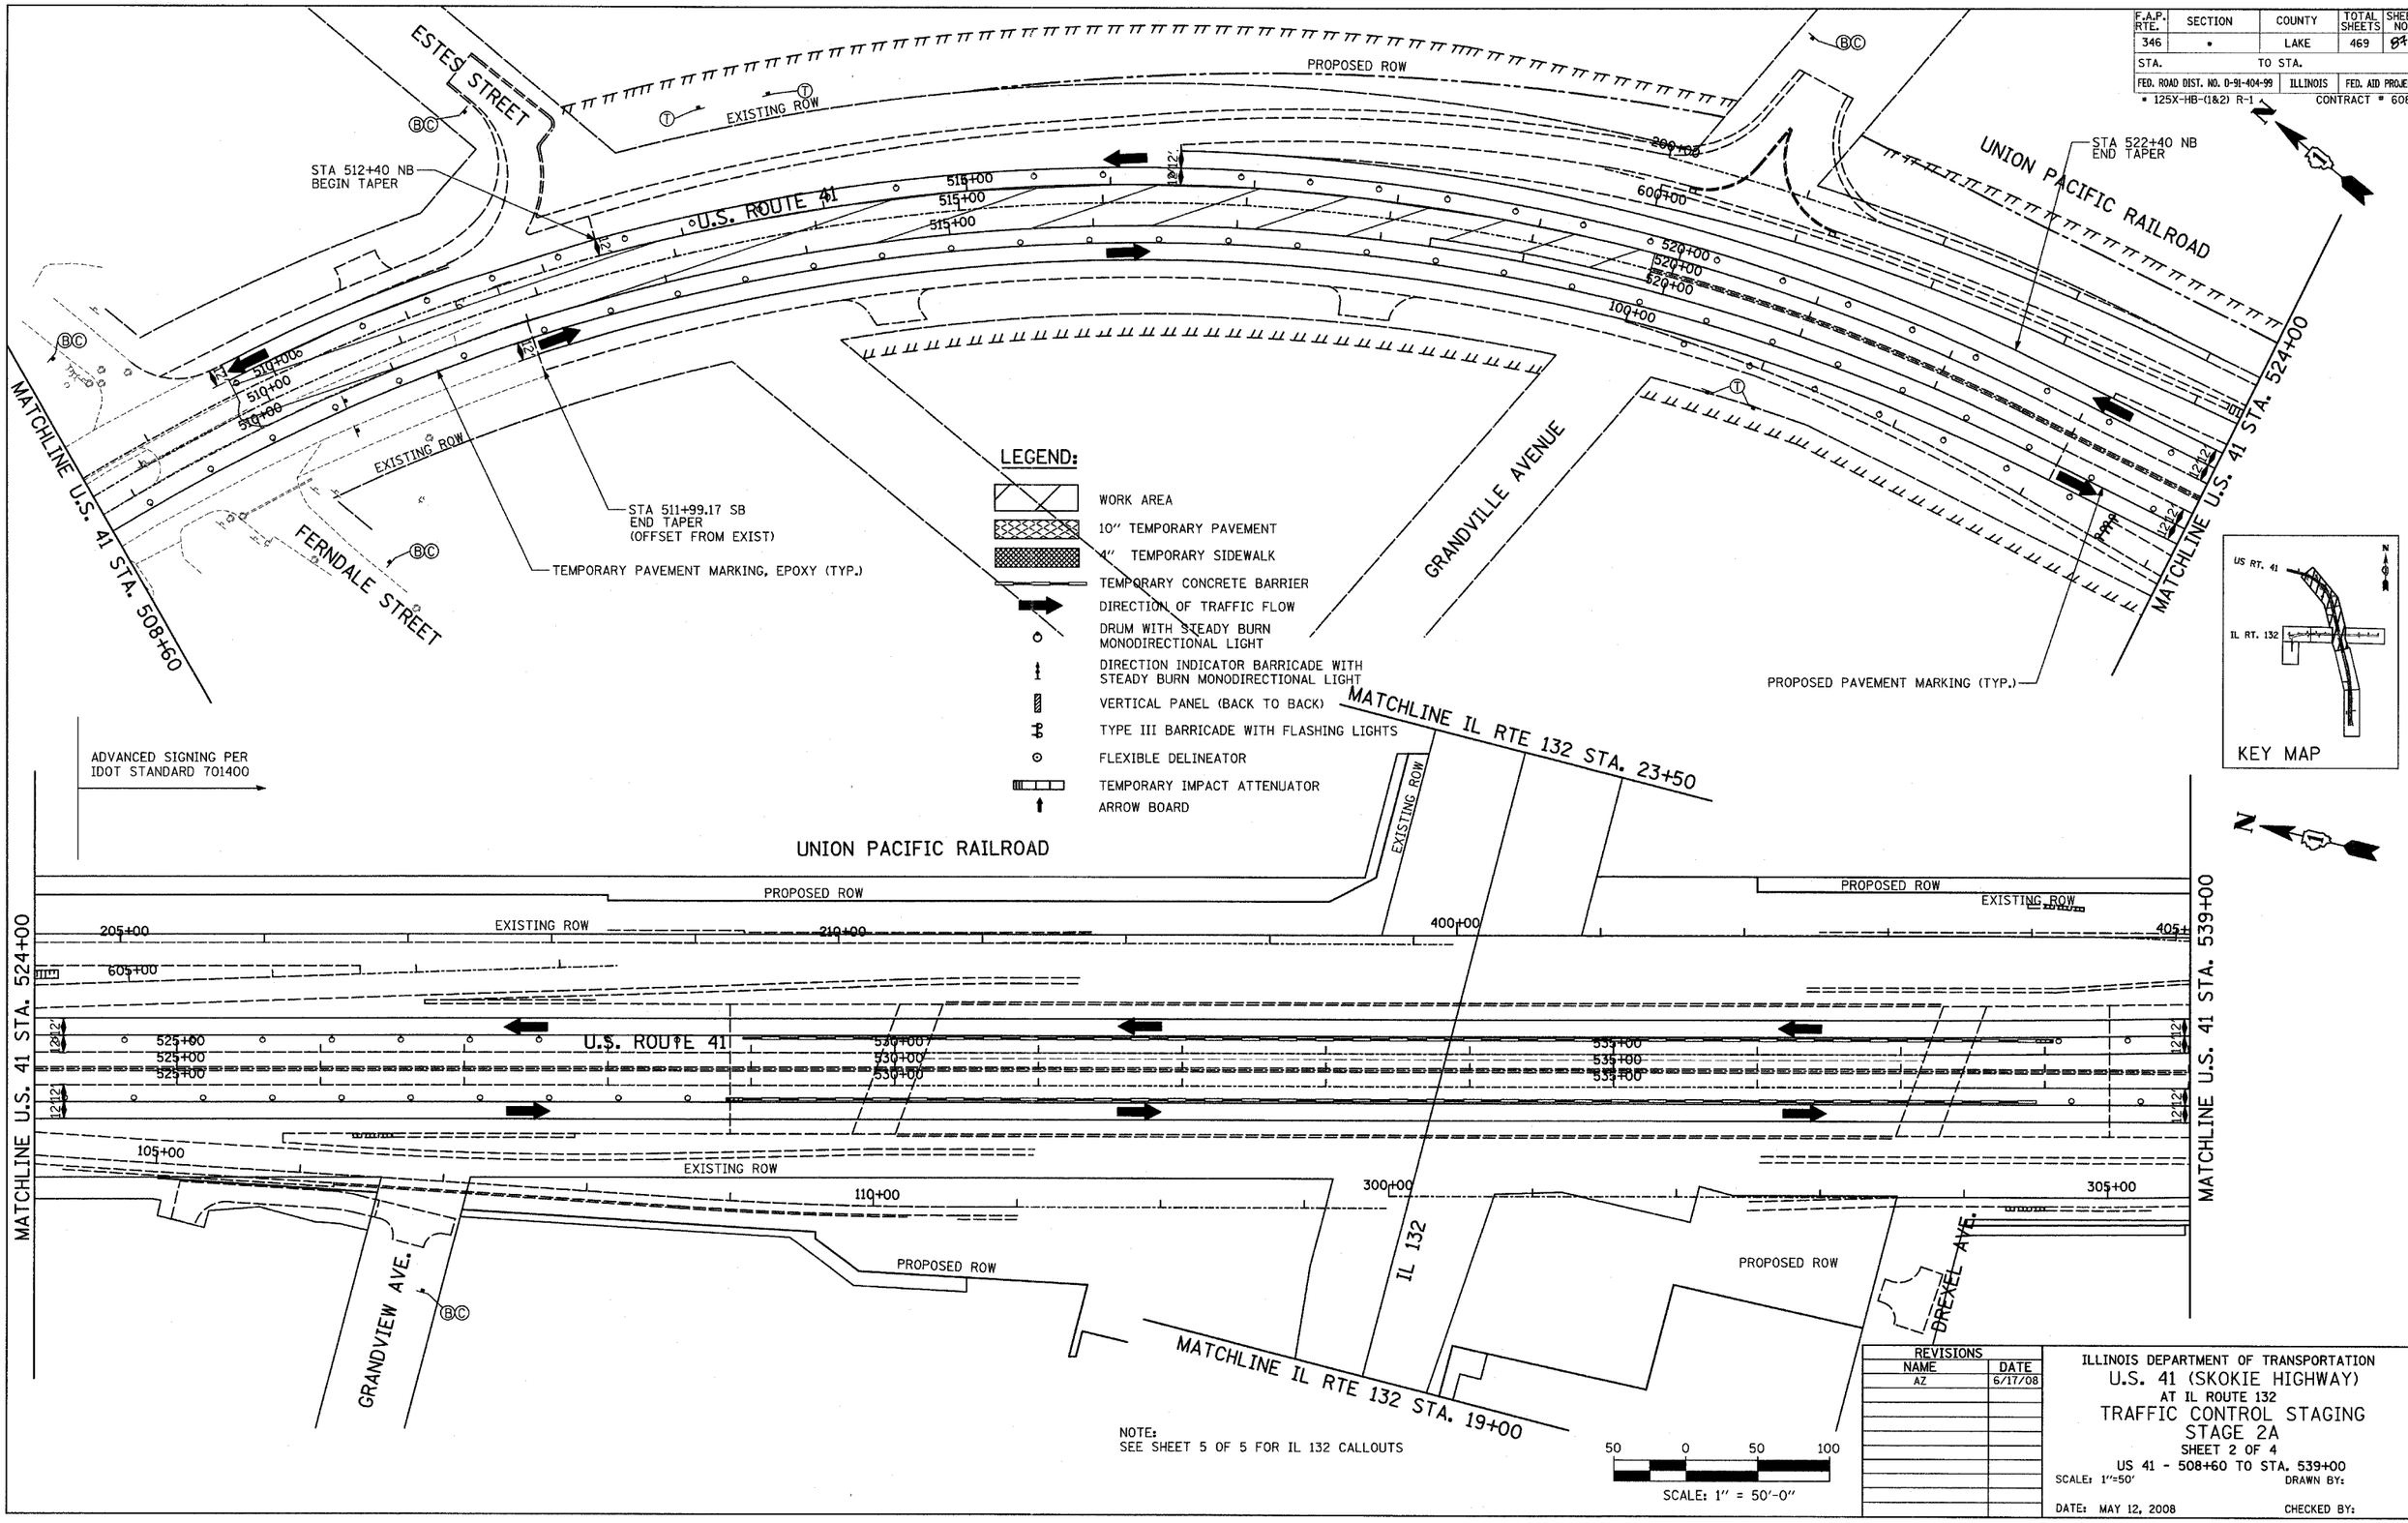

NOTE:
SEE SHEET 5 OF 5 FOR IL 132 CALLOUTS

50 0 50 100
SCALE: 1" = 50'-0"

REVISIONS	
NAME	DATE
AZ	6/17/08

ILLINOIS DEPARTMENT OF TRANSPORTATION
U.S. 41 (SKOKIE HIGHWAY)
AT IL ROUTE 132
TRAFFIC CONTROL STAGING
STAGE 2A
SHEET 2 OF 4
US 41 - 508+60 TO STA. 539+00

SCALE: 1"=50' DRAWN BY:
DATE: MAY 12, 2008 CHECKED BY:

PLAN: SURVEYED / PLOTTED / ALIGNMENT CHECKED / RT. OF WAY CHECKED / CADD FILE NAME / NOTE BOOK NO. / BY / DATE

PROFILE: SURVEYED / PLOTTED / GRADES CHECKED / B.M. NOTED / STRUCTURE NOTATIONS CHKD / NOTE BOOK NO. / BY / DATE