F.A.P. RTE.	SECTION	COUNTY	TOTAL SHEETS	SHEET NO.
346	•	LAKE	469	109
STA.	TO STA.			
FED. ROAD DIST. NO. D-91-404-99	ILLINOIS	FED. AID PROJECT		
• 125X-HB-(1&2) R-1	CONTRACT • 608			

PLAN — SURVEYED / PLOTTED / QUANTITIES CHECKED / NOTE BOOK / NO. / R.O.W. NOTED / CADD FILE NAME / BY / DATE

PROFILE — SURVEYED / PLOTTED / QUANTITIES CHECKED / NOTE BOOK / NO. / R.O.W. NOTED / STRUCTURE NOTATIONS CHKD / BY / DATE

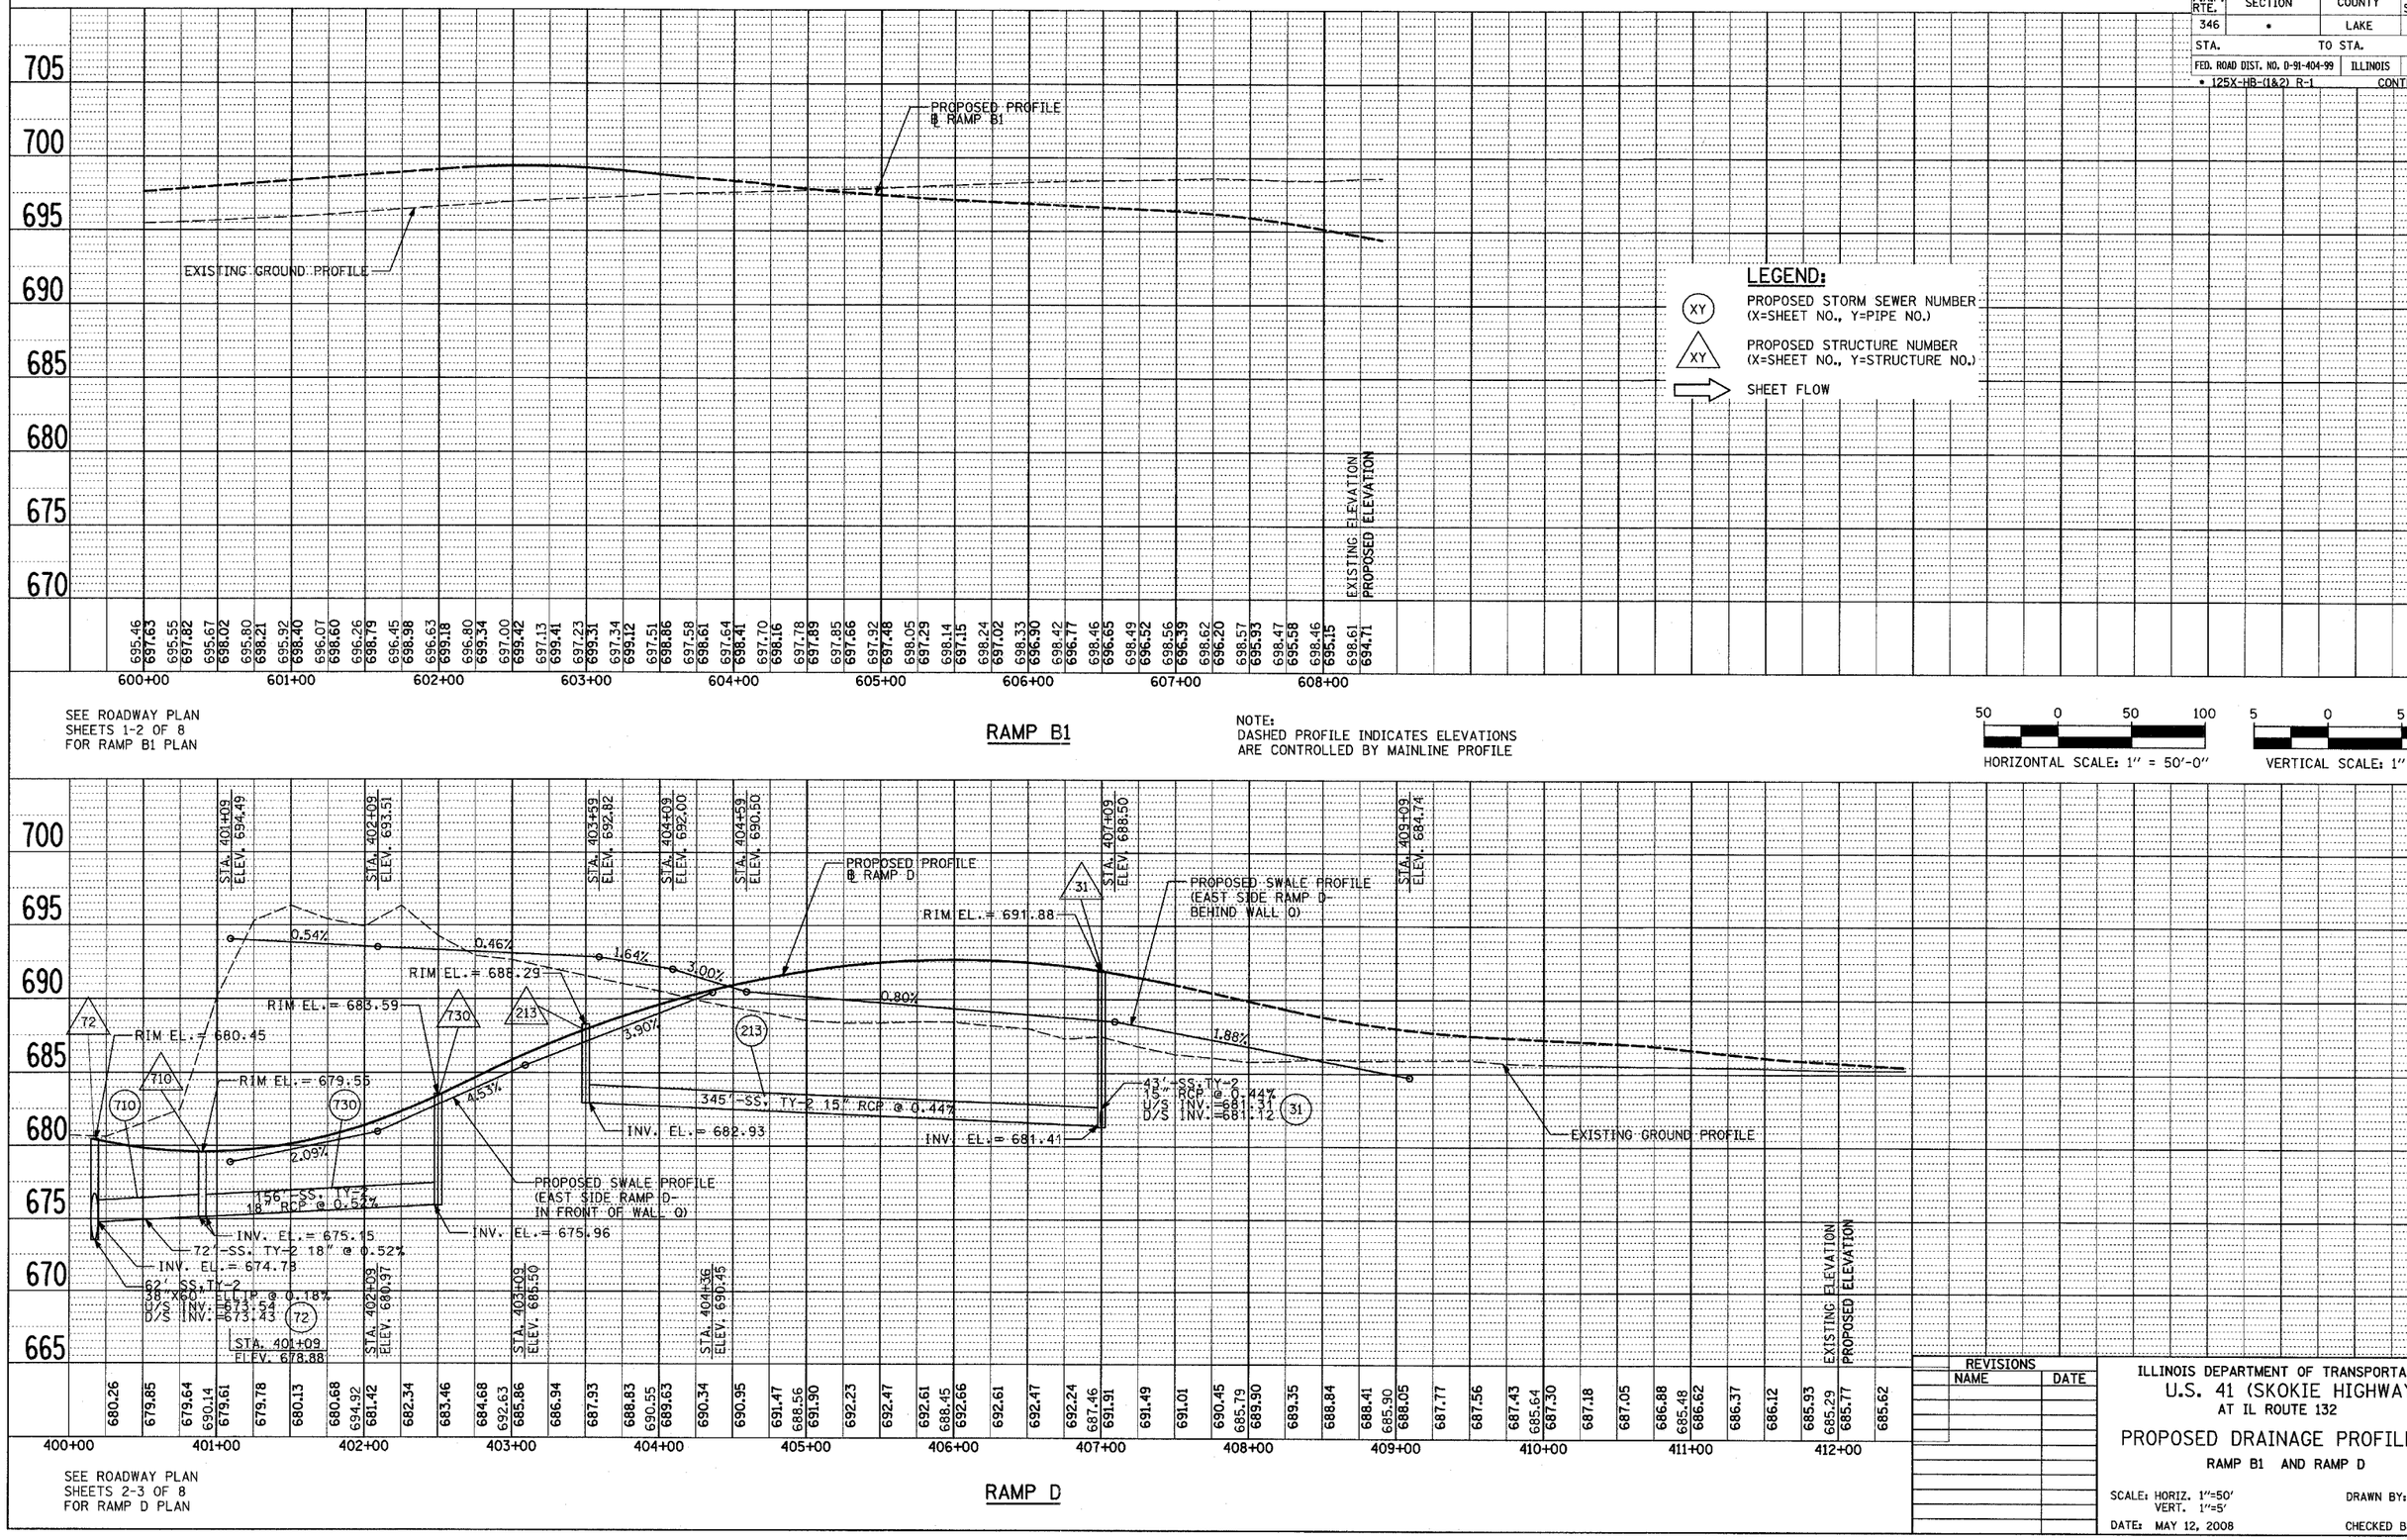

SEE ROADWAY PLAN SHEETS 1-2 OF 8 FOR RAMP B1 PLAN

RAMP B1

NOTE: DASHED PROFILE INDICATES ELEVATIONS ARE CONTROLLED BY MAINLINE PROFILE

LEGEND:

(XY) PROPOSED STORM SEWER NUMBER (X=SHEET NO., Y=PIPE NO.)

XY PROPOSED STRUCTURE NUMBER (X=SHEET NO., Y=STRUCTURE NO.)

SHEET FLOW

HORIZONTAL SCALE: 1" = 50'-0" (50 0 50 100)

VERTICAL SCALE: 1" = 5'-0" (5 0 5 10)

SEE ROADWAY PLAN SHEETS 2-3 OF 8 FOR RAMP D PLAN

RAMP D

REVISIONS NAME	DATE

ILLINOIS DEPARTMENT OF TRANSPORTATION
U.S. 41 (SKOKIE HIGHWAY)
AT IL ROUTE 132

PROPOSED DRAINAGE PROFILE

RAMP B1 AND RAMP D

SCALE: HORIZ. 1"=50' VERT. 1"=5'

DRAWN BY: NSB

DATE: MAY 12, 2008

CHECKED BY: DA