F.A.P. RTE.	SECTION	COUNTY	TOTAL SHEETS	SHEET NO.
346	•	LAKE	469	122
STA. 509+68.98 TO STA. 524+00				
FED. ROAD DIST. NO. D-91-404-99	ILLINOIS	FED. AID PROJECT		
• 125X-HB-(1&2) R-1		CONTRACT • 608		

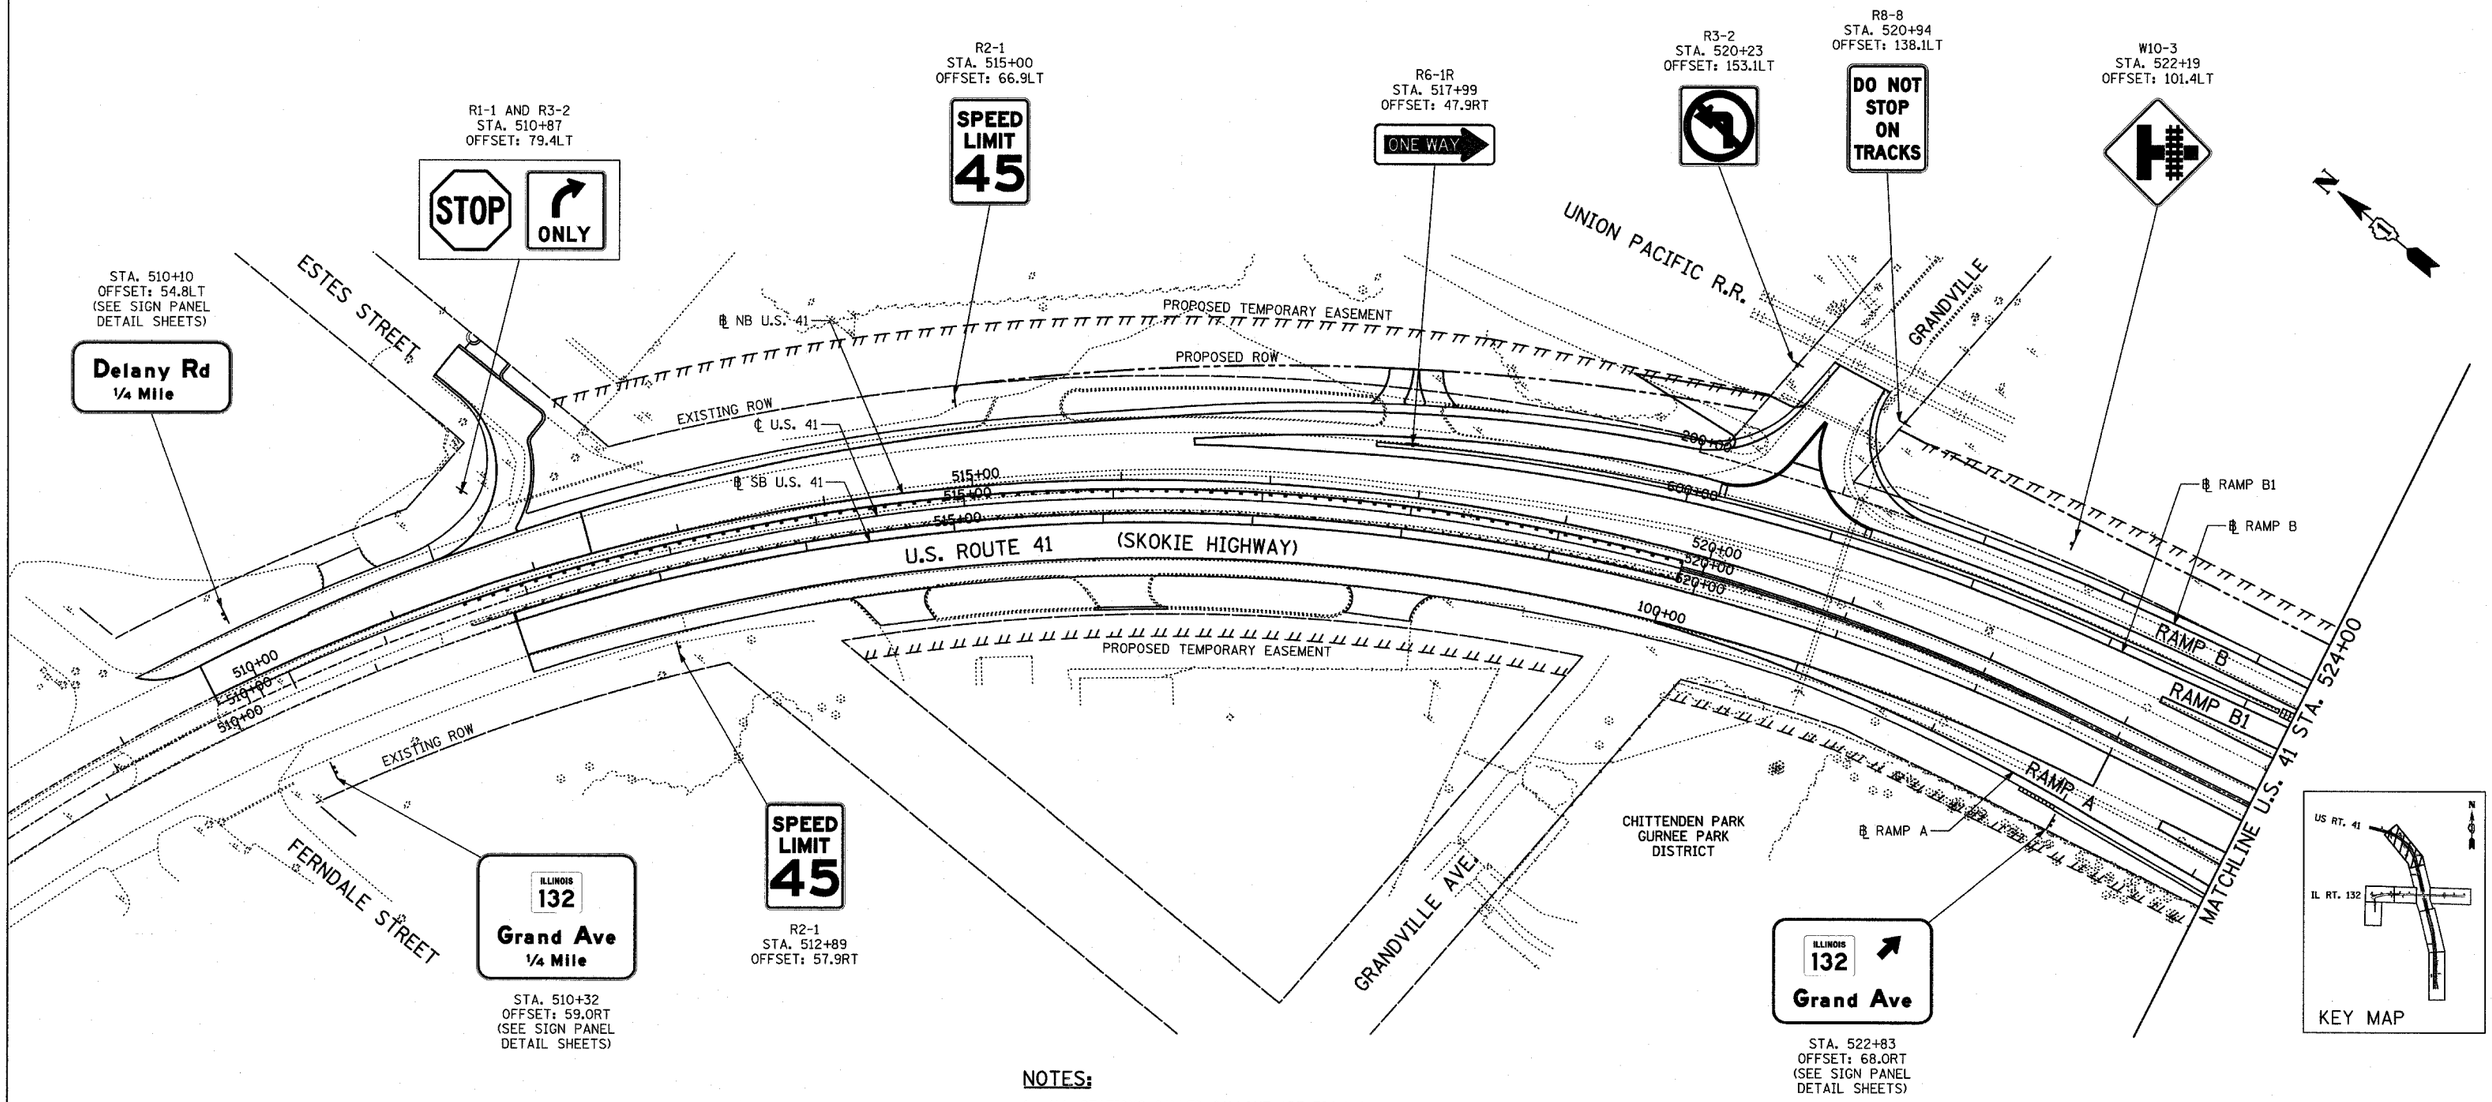

NOTES:

1. ALL STATIONS CALLED CALLOUT ARE FROM THE U.S. 41 CENTERLINE UNLESS OTHERWISE NOTED.
2. ALL OFFSETS ARE TO THE SIGN PANEL EDGE UNLESS OTHERWISE NOTED.
3. ALL SIGNS SHALL BE GROUND MOUNTED UNLESS OTHERWISE NOTED.
4. FOR ALL STANDARD SIGNS, SEE THE SIGNING LEGEND FOR SIGN DIMENSIONS.
5. FOR ALL GUIDE SIGNS, SEE SIGN PANEL DETAILS FOR SIGN DIMENSIONS.
6. FOR OVERHEAD SIGNS, SEE CANTILEVER SIGN STRUCTURE SHEETS FOR STRUCTURE DIMENSIONS.
7. BOXES DENOTE THAT THE SIGN PANELS DEPICTED WILL BE ATTACHED TO THE SAME POST STRUCTURE.

50 0 50 100

SCALE: 1" = 50'-0"

REVISIONS	
NAME	DATE

ILLINOIS DEPARTMENT OF TRANSPORTATION
U.S. 41 (SKOKIE HIGHWAY)
AT IL ROUTE 132
PROPOSED SIGNING PLAN
SHEET 1 OF 5
US 41 - STA. 509+68.98 TO STA. 524+00

SCALE: 1"=50' DRAWN BY: JDF

DATE: MAY 12, 2008 CHECKED BY: AB

PLAN: SURVEYED / PLOTTED / ALIGNMENT CHECKED / RT. OF WAY CHECKED / CADD FILE NAME / NOTE BOOK NO. / BY / DATE

PROFILE: SURVEYED / PLOTTED / GRADES CHECKED / B.M. NOTED / STRUCTURE NOTATNS CHKD / NOTE BOOK NO. / BY / DATE