F.A.P. RTE.	SECTION	COUNTY	TOTAL SHEETS	SHEET NO.
120	•	LAKE	469	164
STA.		TO STA.		
FED. ROAD DIST. NO. D-91-404-99		ILLINOIS	FED. AID PROJECT	

• 125X-HB-(1&2) R-1

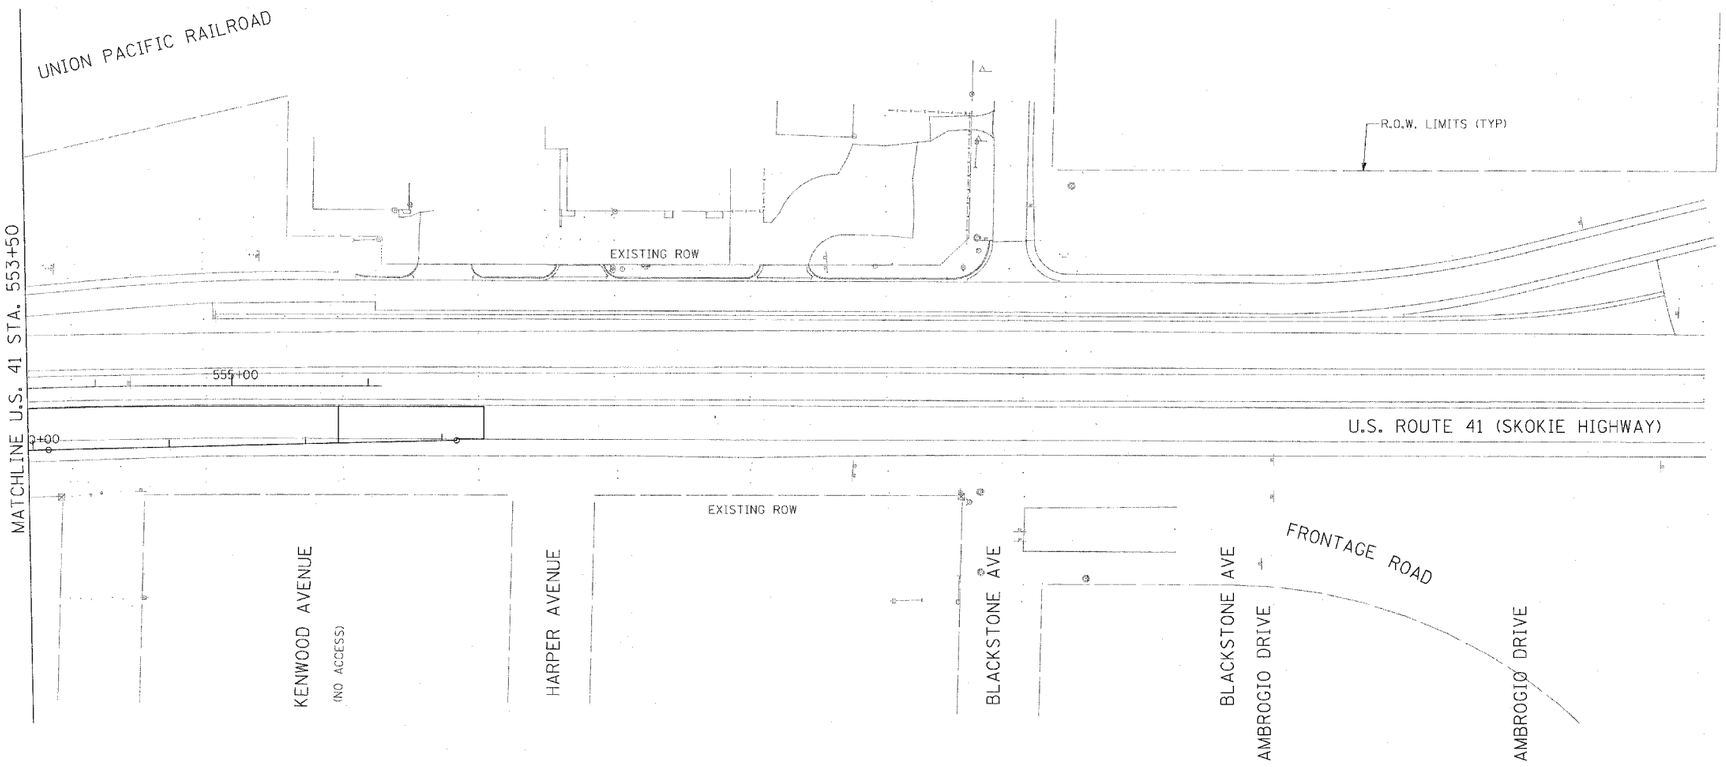

PLAN — SURVEYED — DRAWN — CHECKED — QUANTITIES — NOTE BOOK — NO. — BY — DATE

PROFILE — SURVEYED — DRAWN — CHECKED — QUANTITIES — NOTE BOOK — NO. — BY — DATE

STRUCTURE NO. 016-XXXX

PLOT DATE = 5/14/2008
FILE NAME = I:\IT Lan\34795 - US 41 at IL 132\CADD\sip41tgdemo_pln24.dgn

REVISIONS	
NAME	DATE

Burns & McDonnell
SINCE 1898

ILLINOIS DEPARTMENT OF TRANSPORTATION
U.S. 41 (SKOKIE HIGHWAY)
AT IL ROUTE 132
LIGHTING DEMOLITION PLAN
SHEET 4 OF 4
US 41 - STA. 553+50 TO EOP

SCALE: 1"=50'-0" — DRAWN BY: FO
DATE: 05/07/08 — CHECKED BY: DEM