F.A.P. RTE.	SECTION	COUNTY	TOTAL SHEETS	SHEET NO.
120	*	LAKE	469	165
STA.	TO STA.			
FED. ROAD DIST. NO. 9-91-404-99	ILLINOIS	FED. AID PROJECT		

* 125X-HB-(1&2) R-1

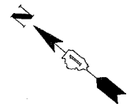

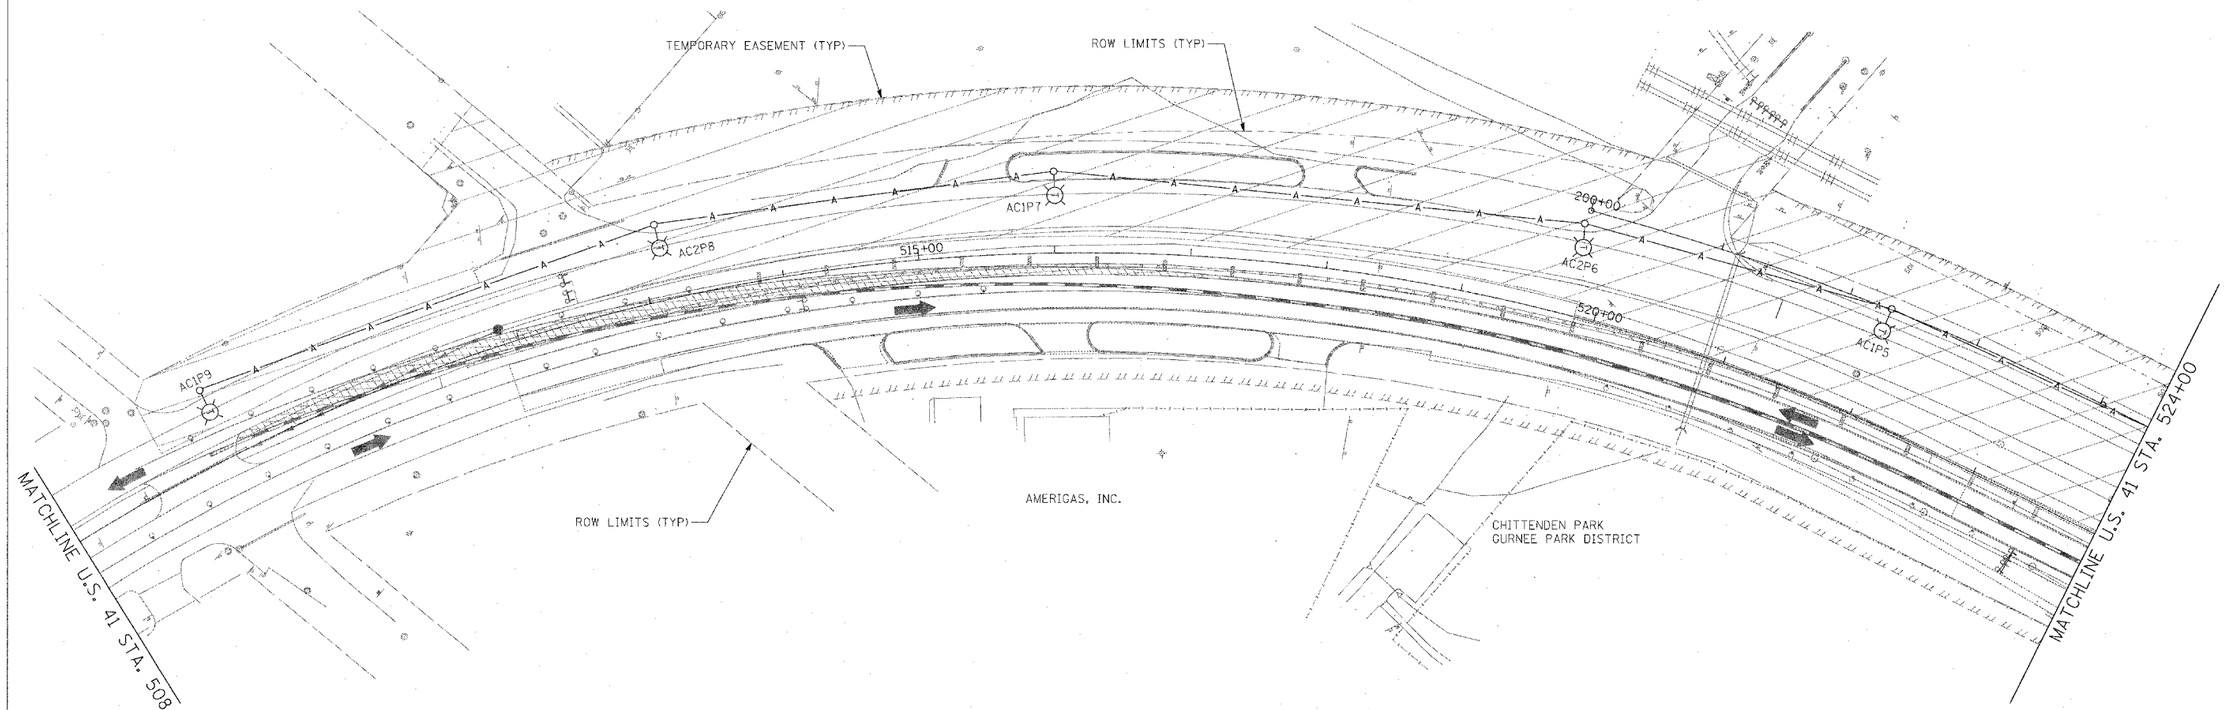

PLAN	SURVEYED	BY	DATE
	PLOTTED		
	ALIGNMENT CHECKED		
NOTE BOOK	PET. OR WAY CHECKED		
NO.	EXIST R/W MONUMENTED		

PROFILE	SURVEYED	BY	DATE
	PLOTTED		
NOTE BOOK	GRADES CHECKED		
NO.	PLAN NOTES		
	EXIST R/W MONUMENTED		

PLOT DATE = 5/14/2008
FILE NAME = I:\TY Lin\34295 - US 41 at IL 132\Cadd\ep41TEMPLTG.pnRl.dgn

Burns & McDonnell
SINCE 1898

REVISIONS NAME	DATE

ILLINOIS DEPARTMENT OF TRANSPORTATION
U.S. 41 (SKOKIE HIGHWAY)
AT IL ROUTE 132
TEMPORARY ROADWAY LIGHTING PLAN
SHEET 1 OF 4
US 41 - BOP TO STA. 524+00
SCALE: 1"=50'-0" DRAWN BY: FO
DATE: 05/07/08 CHECKED BY: DEM