F.A.P. RTE.	SECTION	COUNTY	TOTAL SHEETS	SHEET NO.
346	•	LAKE	469	402
STA.	TO STA.			
FED. ROAD DIST. NO.	ILLINOIS	FED. AID PROJECT		

• I25X-HB-(1&2) R-1

REVISIONS
NAME DATE
ANNA ZYSMAN 6/17/08

FINAL SURVEY
NOTE BOOK
NO.
SURVEYED
PLOTTED
TEMPLATE
AREAS
AREAS CHECKED
BY
DATE

ORIGINAL SURVEY
NOTE BOOK
NO.
SURVEYED
PLOTTED
TEMPLATE
AREAS
AREAS CHECKED
BY
DATE

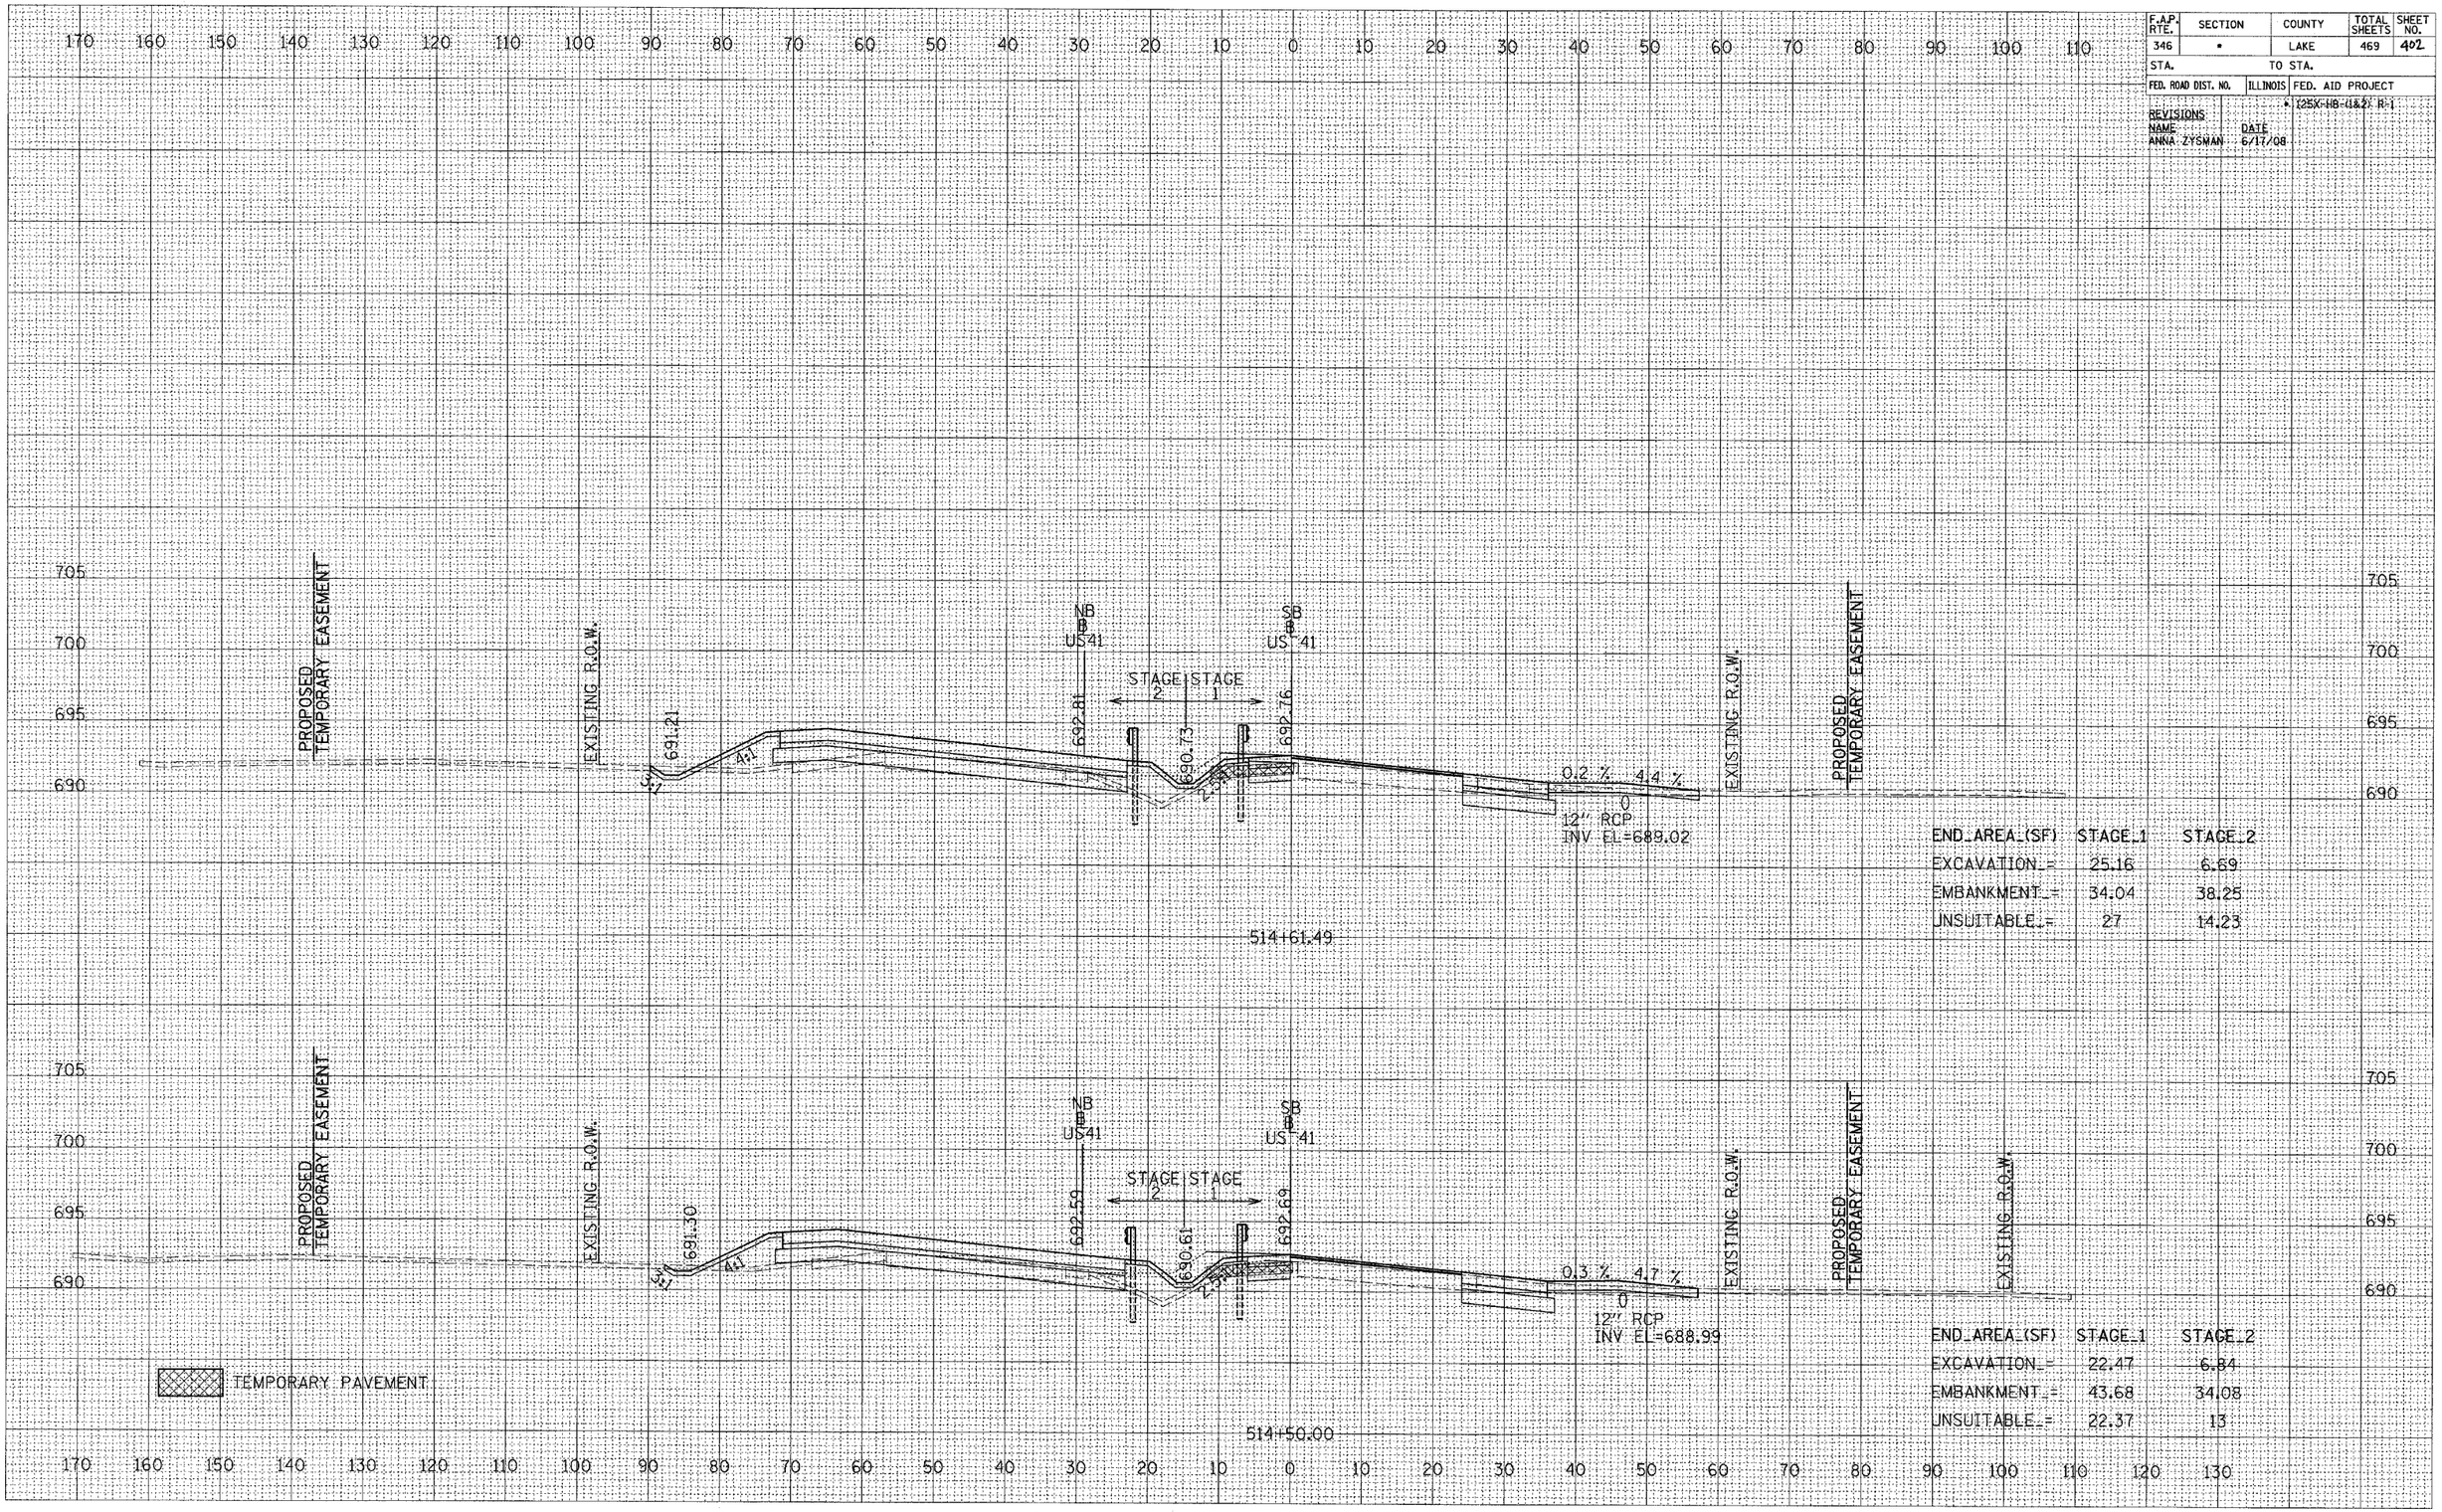

END_AREA_(SF)	STAGE_1	STAGE_2
EXCAVATION_=	25.16	6.69
EMBANKMENT_=	34.04	38.25
UNSUITABLE_=	27	14.23

END_AREA_(SF)	STAGE_1	STAGE_2
EXCAVATION_=	22.47	6.84
EMBANKMENT_=	43.68	34.08
UNSUITABLE_=	22.37	13