F.A.P. RTE.	SECTION	COUNTY	TOTAL SHEETS	SHEET NO.
346	•	LAKE	469	423
STA.		TO STA.		
FED. ROAD DIST. NO.	ILLINOIS	FED. AID PROJECT		
		• I-25X-HB-1(&2) R-1		

REVISIONS

NAME	DATE
ANNA ZYSMAN	6/17/08

FINAL SURVEY	NOTE BOOK	NO.
SURVEYED		BY
PLOTTED		DATE
TEMPLATE		
AREAS		
AREAS CHECKED		

ORIGINAL SURVEY	NOTE BOOK	NO.
SURVEYED		BY
PLOTTED		DATE
TEMPLATE		
AREAS		
AREAS CHECKED		

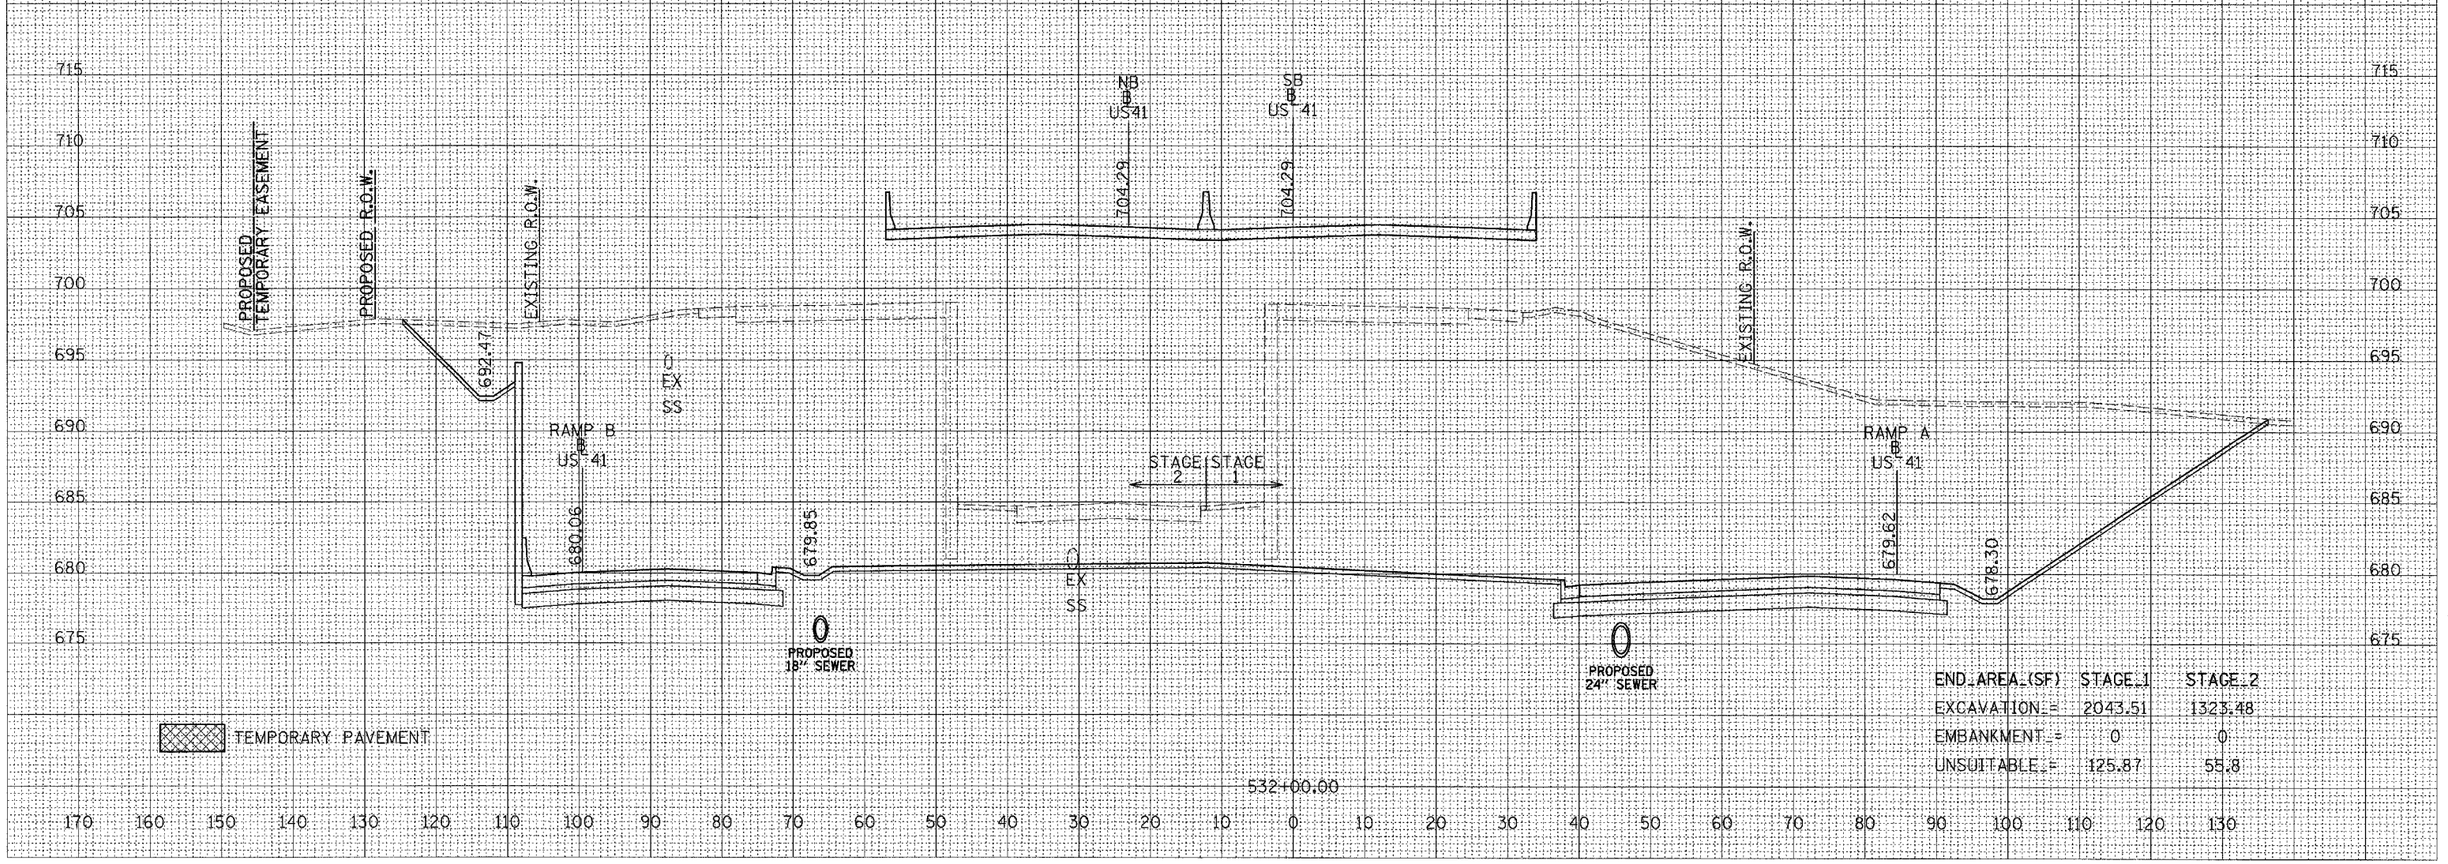

END AREA (SF)	STAGE 1	STAGE 2
EXCAVATION =	2043.51	1323.48
EMBANKMENT =	0	0
UNSUITABLE =	125.87	55.8

US 41 CROSS SECTIONS
SHEET 26 OF 56