F.A.P. RTE.	SECTION	COUNTY	TOTAL SHEETS	SHEET NO.
346	•	LAKE	469	427
STA.	TO STA.			
FED. ROAD DIST. NO.	ILLINOIS	FED. AID PROJECT		
		• 125X-HB-(1&2) R-1		

REVISIONS
NAME: ANNA ZYSMAN
DATE: 6/17/08

FINAL SURVEY	BY	DATE
NOTE BOOK	SURVEYED	
NO.	DRAWN	
	TEMPLATE	
	AREAS	
	AREAS CHECKED	

ORIGINAL SURVEY	BY	DATE
NOTE BOOK	SURVEYED	
NO.	DRAWN	
	TEMPLATE	
	AREAS	
	AREAS CHECKED	

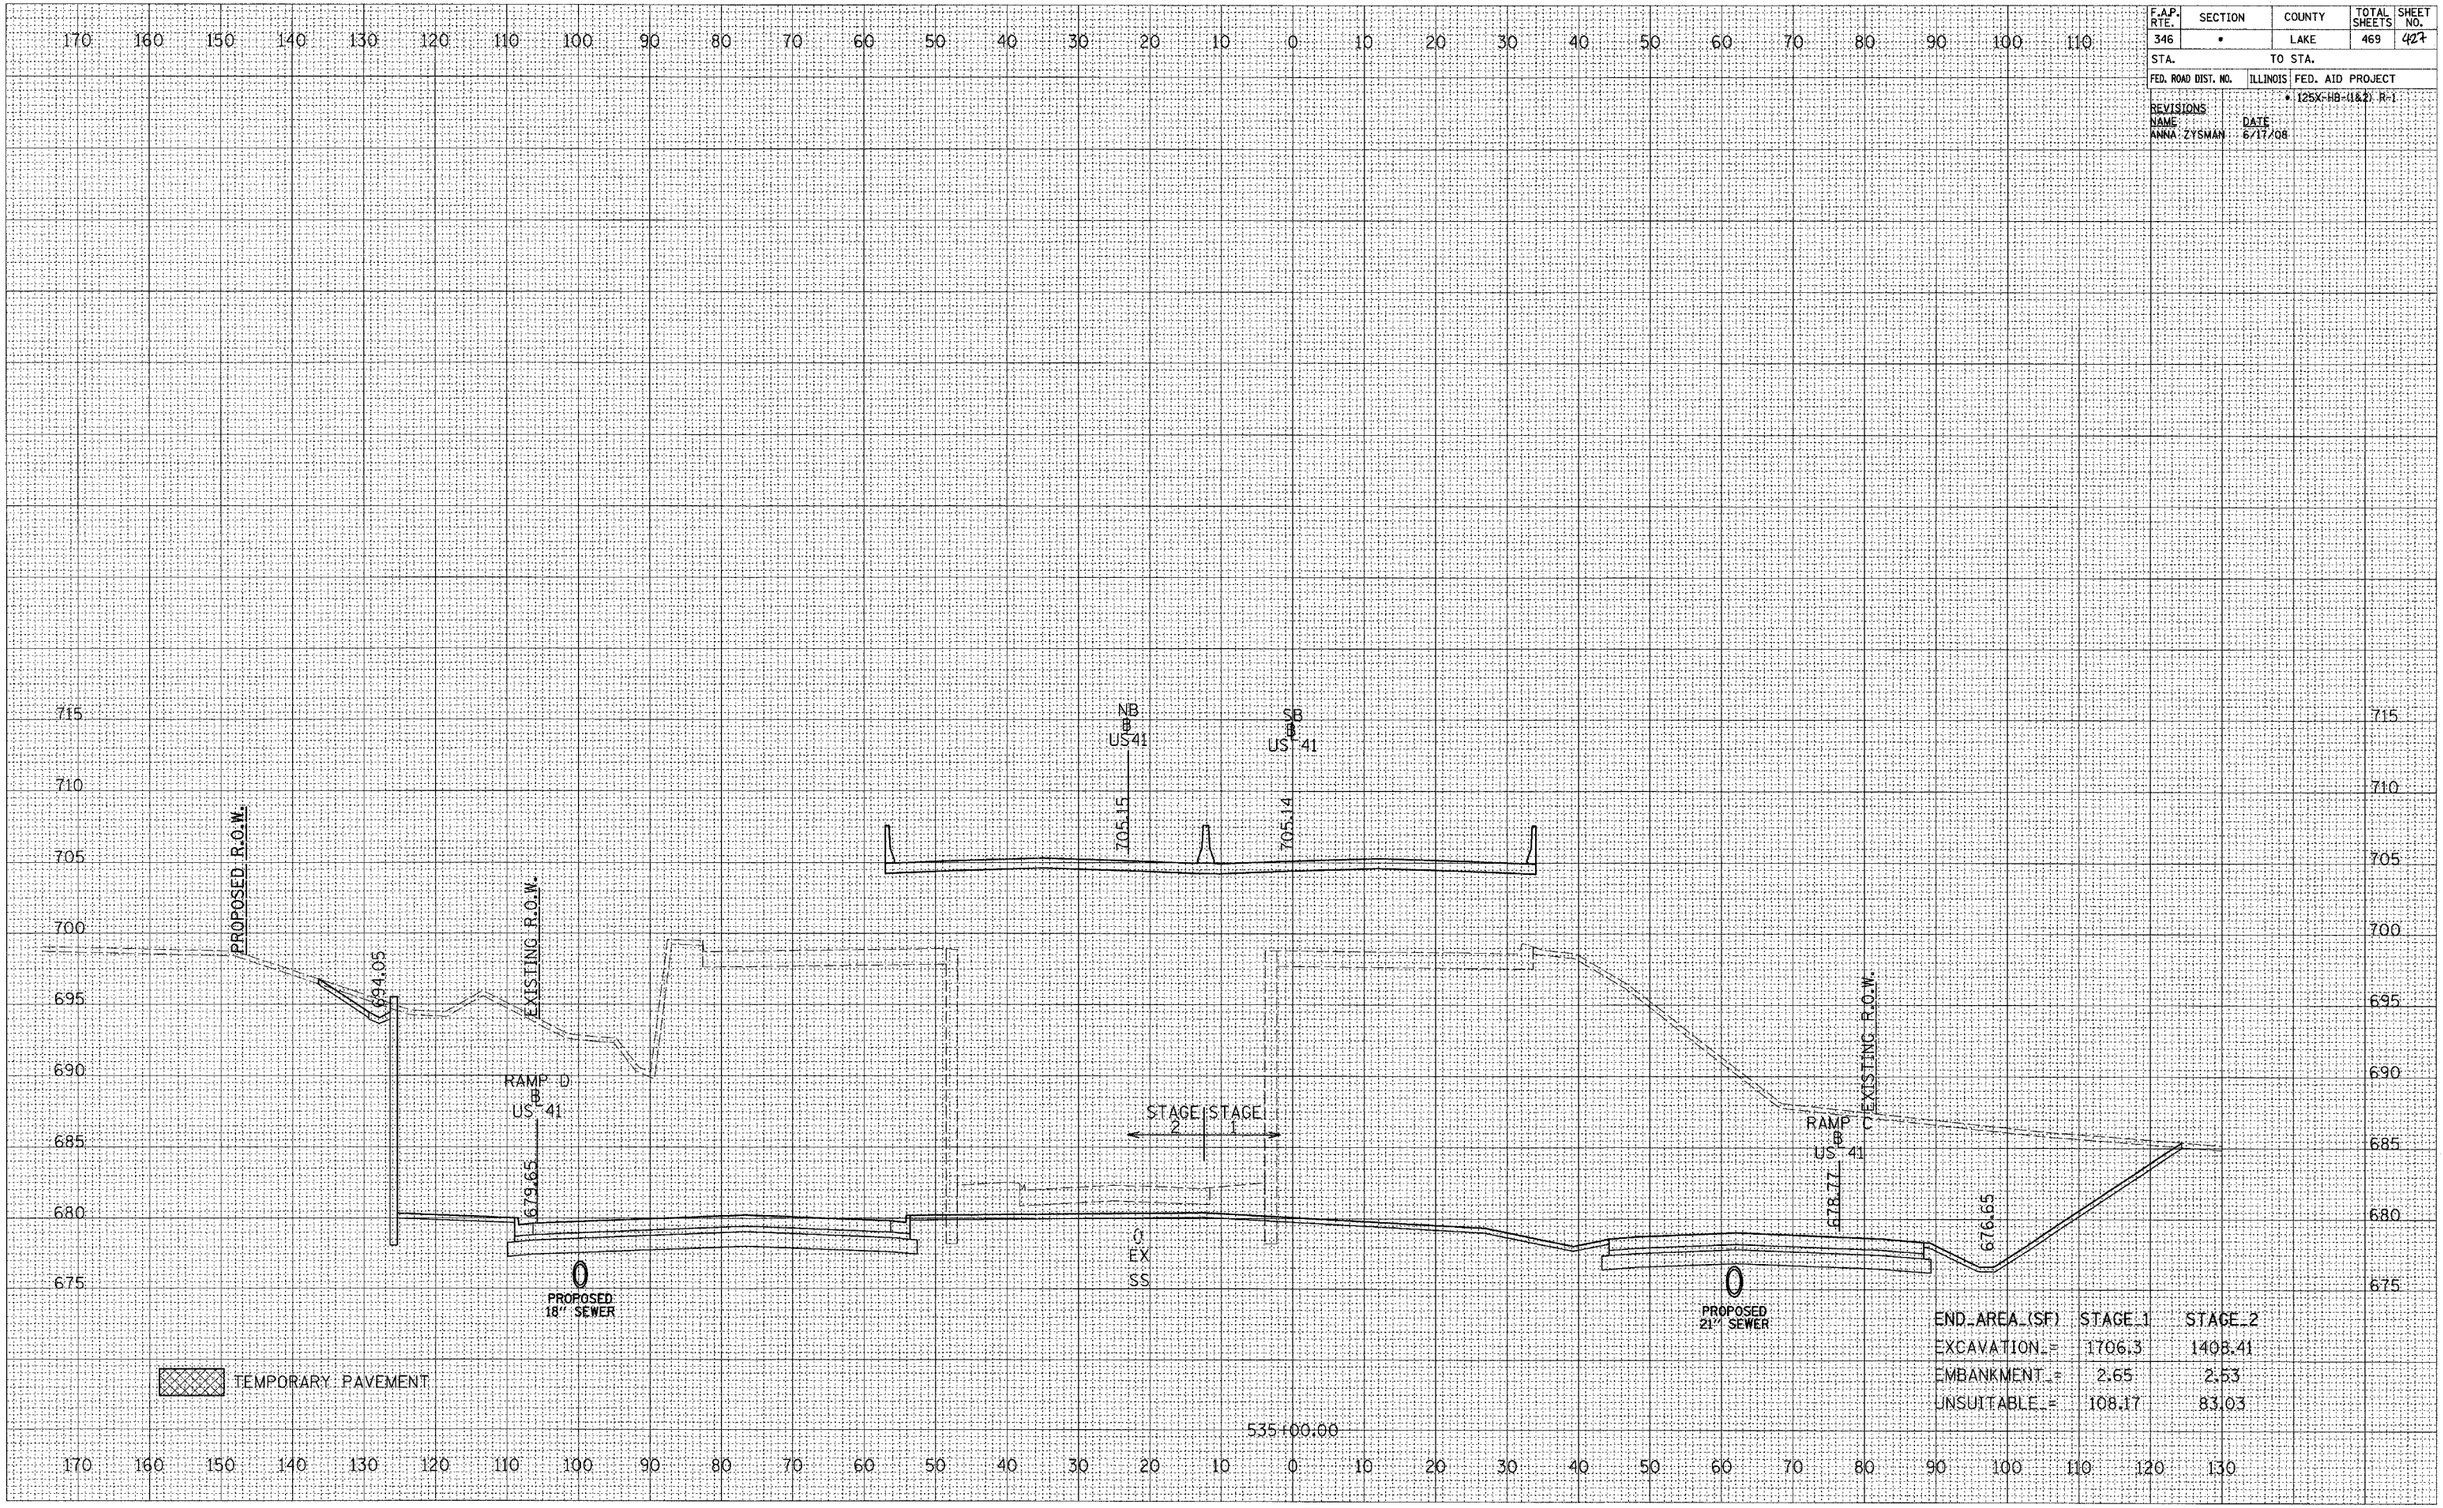

END_AREA_(SF)	STAGE_1	STAGE_2
EXCAVATION_=	1706.3	1408.41
EMBANKMENT_=	2.65	2.53
UNSUITABLE_=	108.17	83.03

US 41 CROSS SECTIONS
SHEET 30 OF 56