CONTRACT NO. 63023

Engineering Enterprises, Inc.	F.A. RTE.	SECTION	COUNTY	TOTAL SHEETS	SHEET NO.
	N/A	06-00017-00-PV	KANE	232	13
	STA.		TO STA.		
	FED. ROAD DIST. NO. _	ILLINOIS	FED. AID PROJECT		

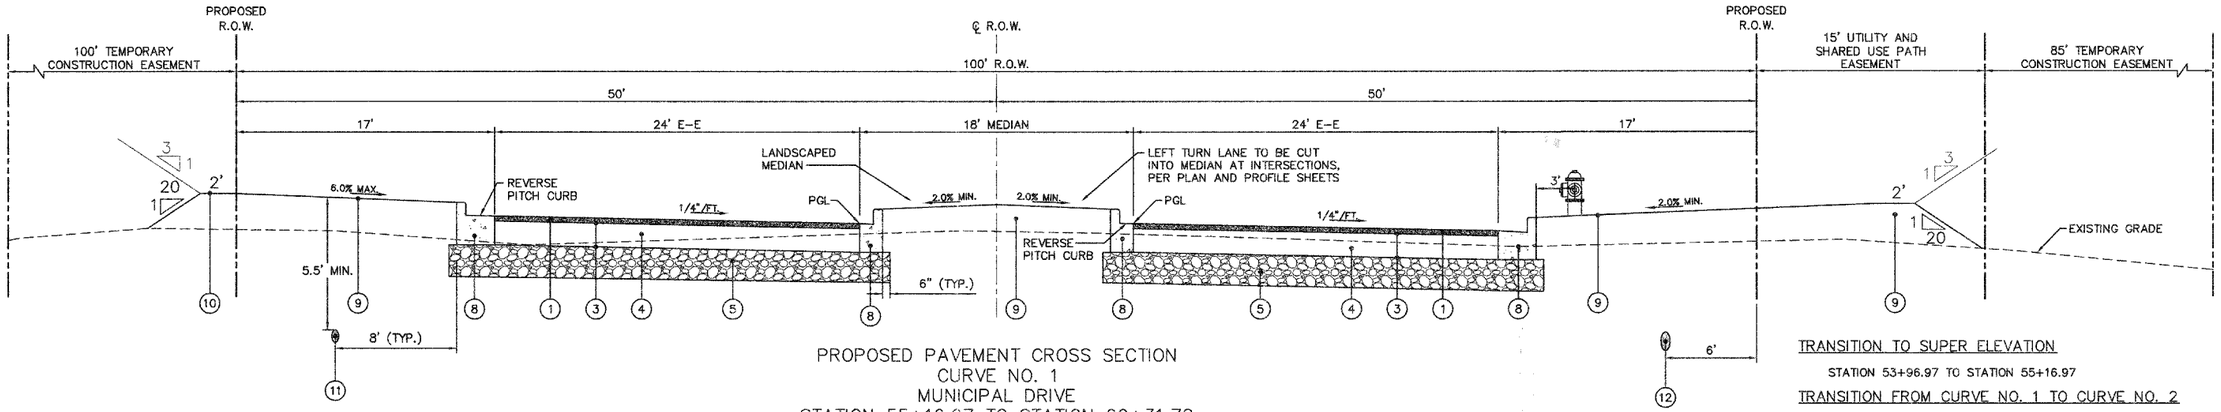

PROPOSED PAVEMENT CROSS SECTION
CURVE NO. 1
MUNICIPAL DRIVE
STATION 55+16.97 TO STATION 60+31.78

TRANSITION TO SUPER ELEVATION

STATION 53+96.97 TO STATION 55+16.97

TRANSITION FROM CURVE NO. 1 TO CURVE NO. 2

STATION 60+31.78 TO STATION 61+71.93*

*NOTE: THIS IS LOCATION IN CURVE NO. 2

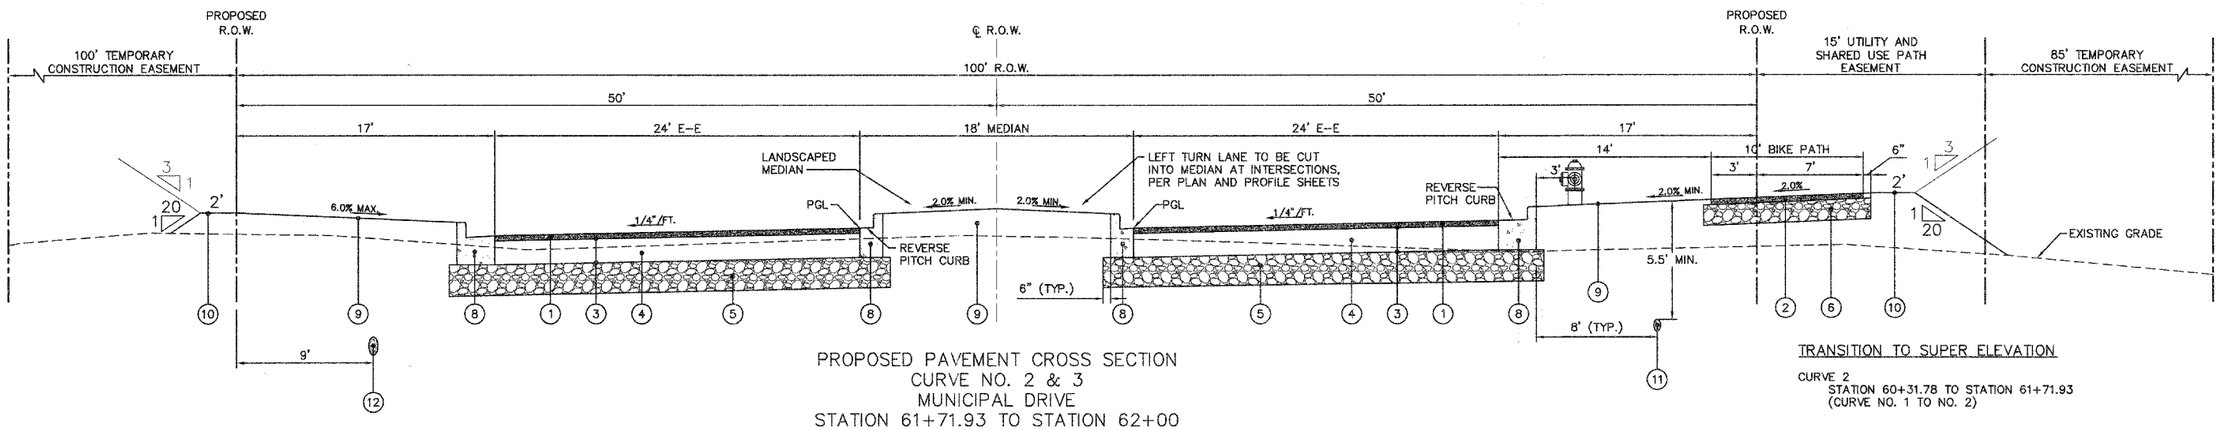

PROPOSED PAVEMENT CROSS SECTION
CURVE NO. 2 & 3
MUNICIPAL DRIVE
STATION 61+71.93 TO STATION 62+00

TRANSITION TO SUPER ELEVATION

CURVE 2
STATION 60+31.78 TO STATION 61+71.93
(CURVE NO. 1 TO NO. 2)

TRANSITION FROM SUPER ELEVATION

CURVE 2
STATION 66+81.31 TO STATION 68+01.34

LEGEND

1. POLYMERIZED HOT-MIX ASPHALT SURFACE COURSE, MIX "F", N90, 2" (STA. 55+16.97 TO 58+50)

   HOT-MIX ASPHALT SURFACE COURSE, MIX "D", N70, 2" (STA. 58+50 TO 62+00)
2. HOT-MIX ASPHALT SURFACE COURSE, MIX "C", N50, 2"
3. BITUMINOUS MATERIAL (PRIME COAT)
4. HOT-MIX ASPHALT BINDER COURSE, IL-19.0, N70, 9"
5. AGGREGATE SUBGRADE, 12"
6. SUB-BASE GRANULAR MATERIAL, TYPE B, 8"
7. COMBINATION CONCRETE CURB AND GUTTER, B-6.12
8. COMBINATION CONCRETE CURB AND GUTTER, B-6.24
9. 4" TOPSOIL, SEEDING CLASS 1A, AND MULCH METHOD 3
10. 4" TOPSOIL, SEEDING CLASS 2, AND MULCH METHOD 3
11. WATER MAIN
12. STORM SEWER

REVISIONS	
NAME	DATE

ILLINOIS DEPARTMENT OF TRANSPORTATION

TYPICAL CROSS SECTIONS

SCALE: NTS — DRAWN BY:

DATE: 02/07/08 — CHECKED BY: WBR

PLAN		BY	DATE
SURVEYED			
PLOTTED			
ALIGNMENT CHECKED			
RT. OF WAY CHECKED			
NOTE BOOK	CADD FILE NAME		
NO.			

PROFILE		BY	DATE
SURVEYED			
PLOTTED			
GRADES CHECKED			
NOTE BOOK	B.M. NOTED		
NO.	STRUCTURE NOTATNS CHKD		

Plotted: June 12, 2008 @ 11:35 AM By: Kris Pung - Tab: 13 SEC (22x34)

Path: H:\SDSKPROJ\S00546\DWG\S00732\DWG FINAL ENG\CONTRACT B\B-S00546-TYPSEC