CONTRACT NO. 63023

Engineering Enterprises, Inc.	F.A. RTE.	SECTION	COUNTY	TOTAL SHEETS	SHEET NO.
	N/A	06-00017-00-PV	KANE	232	42
	STA. 230+00		TO STA. 241+00		
	FED. ROAD DIST. NO. _	ILLINOIS	FED. AID PROJECT		

PLAN
SURVEYED
PLOTTED
ALIGNMENT CHECKED
BLM VERIFIED
NOTE BOOK
NO.
BY
DATE
CADD FILE NAME

PROFILE
SURVEYED
PLOTTED
GRADES CHECKED
BLM VERIFIED
NOTE BOOK
NO.
STRUCTURE NO
TANS CHKD
BY
DATE

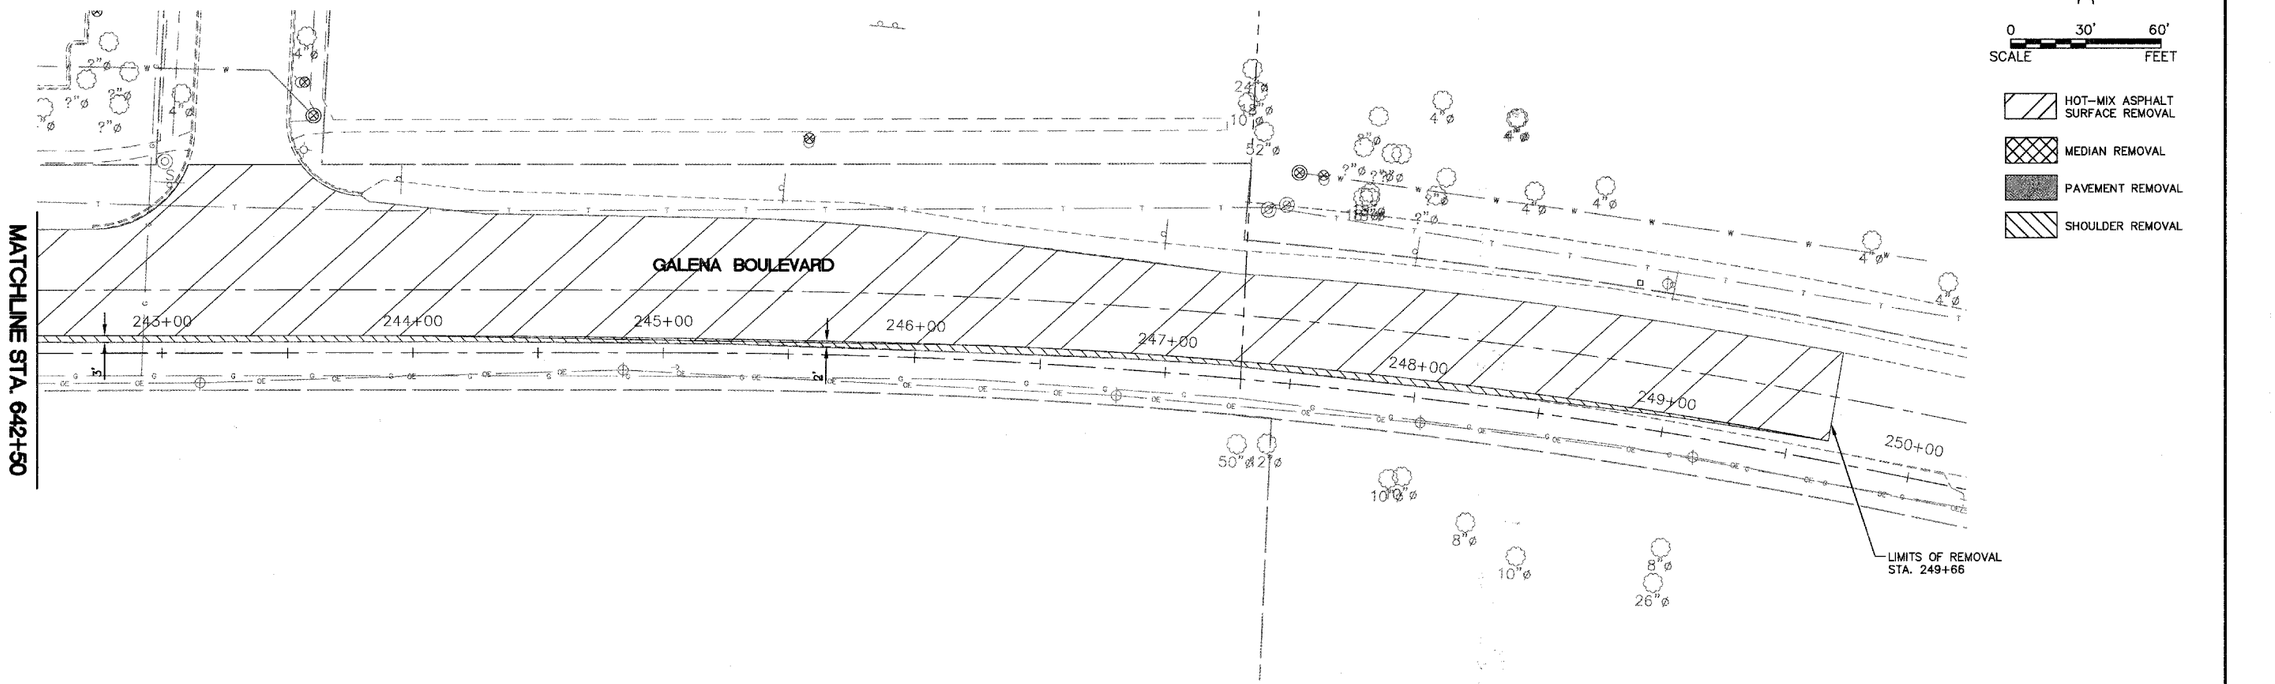

REVISIONS	
NAME	DATE

ILLINOIS DEPARTMENT OF TRANSPORTATION

GALENA BOULEVARD EXISTING CONDITIONS AND REMOVAL PLAN

SCALE: 1" = 30'
DRAWN BY: KKP
DATE: 02/07/08
CHECKED BY: WBR

Plotted: May 27, 2008 @ 3:28 PM By: Kris Pung - Tab: 42 Rmv (22x34)

Path: H:\SDSKPROJ\5505346\DWG\5507732\DWG FINAL ENG\CONTRACT B\B-5505346-RMV