CONTRACT NO. 63023

Engineering Enterprises, Inc.

F.A. RTE.	SECTION	COUNTY	TOTAL SHEETS	SHEET NO.
N/A	06-00017-00-PV	KANE	232	76
STA.	TO STA.			
FED. ROAD DIST. NO. _	ILLINOIS	FED. AID PROJECT		

PLAN — SURVEYED / PLOTTED / ALIGNMENT CHECKED / GRADES CHECKED / BE & AWARDED / STRUCTURE NO(S)/ANS CHKD / CADD FILE NAME / NOTE BOOK / NO. / BY / DATE

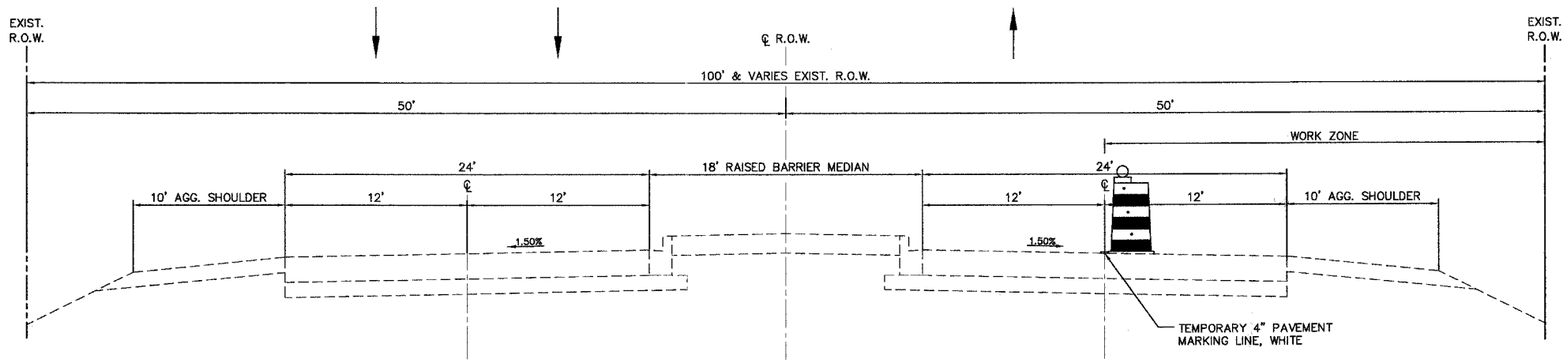

STAGE 1A TRAFFIC CONTROL AND PROTECTION
IL. ROUTE 47

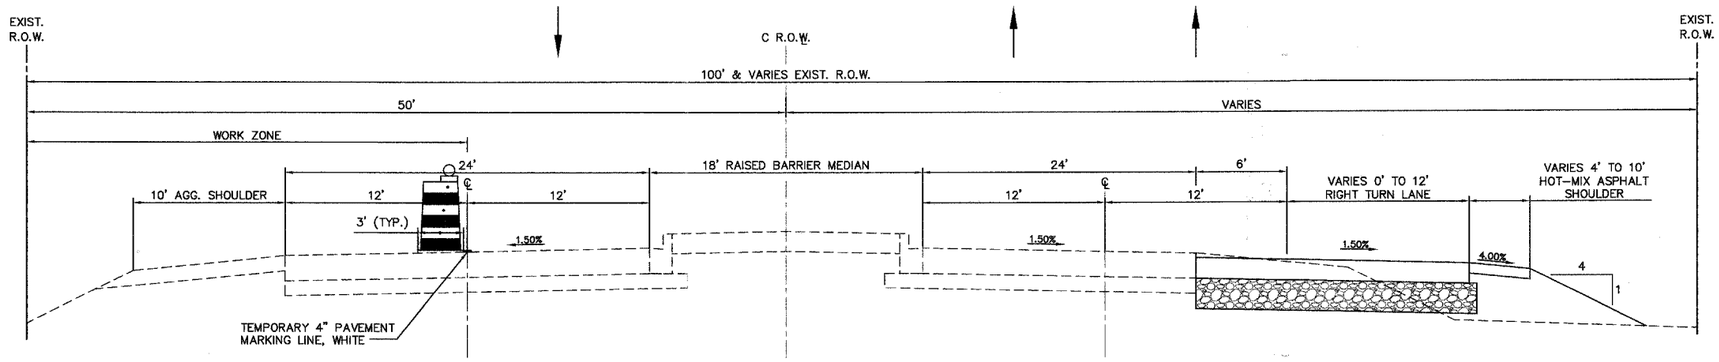

STAGE 2 TRAFFIC CONTROL AND PROTECTION
IL. ROUTE 47

PROFILE — SURVEYED / PLOTTED / GRADES CHECKED / BE & AWARDED / STRUCTURE NO(S)/ANS CHKD / NOTE BOOK / NO. / BY / DATE

REVISIONS	
NAME	DATE

ILLINOIS DEPARTMENT OF TRANSPORTATION

TYPICAL CROSS SECTION FOR TRAFFIC CONTROL AND PROTECTION

SCALE: NTS
DRAWN BY:
DATE: 02/07/08
CHECKED BY: WBR

Plotted: May 27, 2008 @ 4:07 PM By: Kris Pung – Tab: 76 SEC (22x34)

Path: H:\SDSKPROJ\SG0546\DWG\SG0732\DWG FINAL ENG\CONTRACT B\B-SG0546-IRCTRL