CONTRACT NO. 63023

Engineering Enterprises, Inc.

F.A. RTE.	SECTION	COUNTY	TOTAL SHEETS	SHEET NO.
N/A	06-00017-00-PV	KANE	232	104
STA. 45+00		TO STA. 57+50		
FED. ROAD DIST. NO. _	ILLINOIS	FED. AID PROJECT		

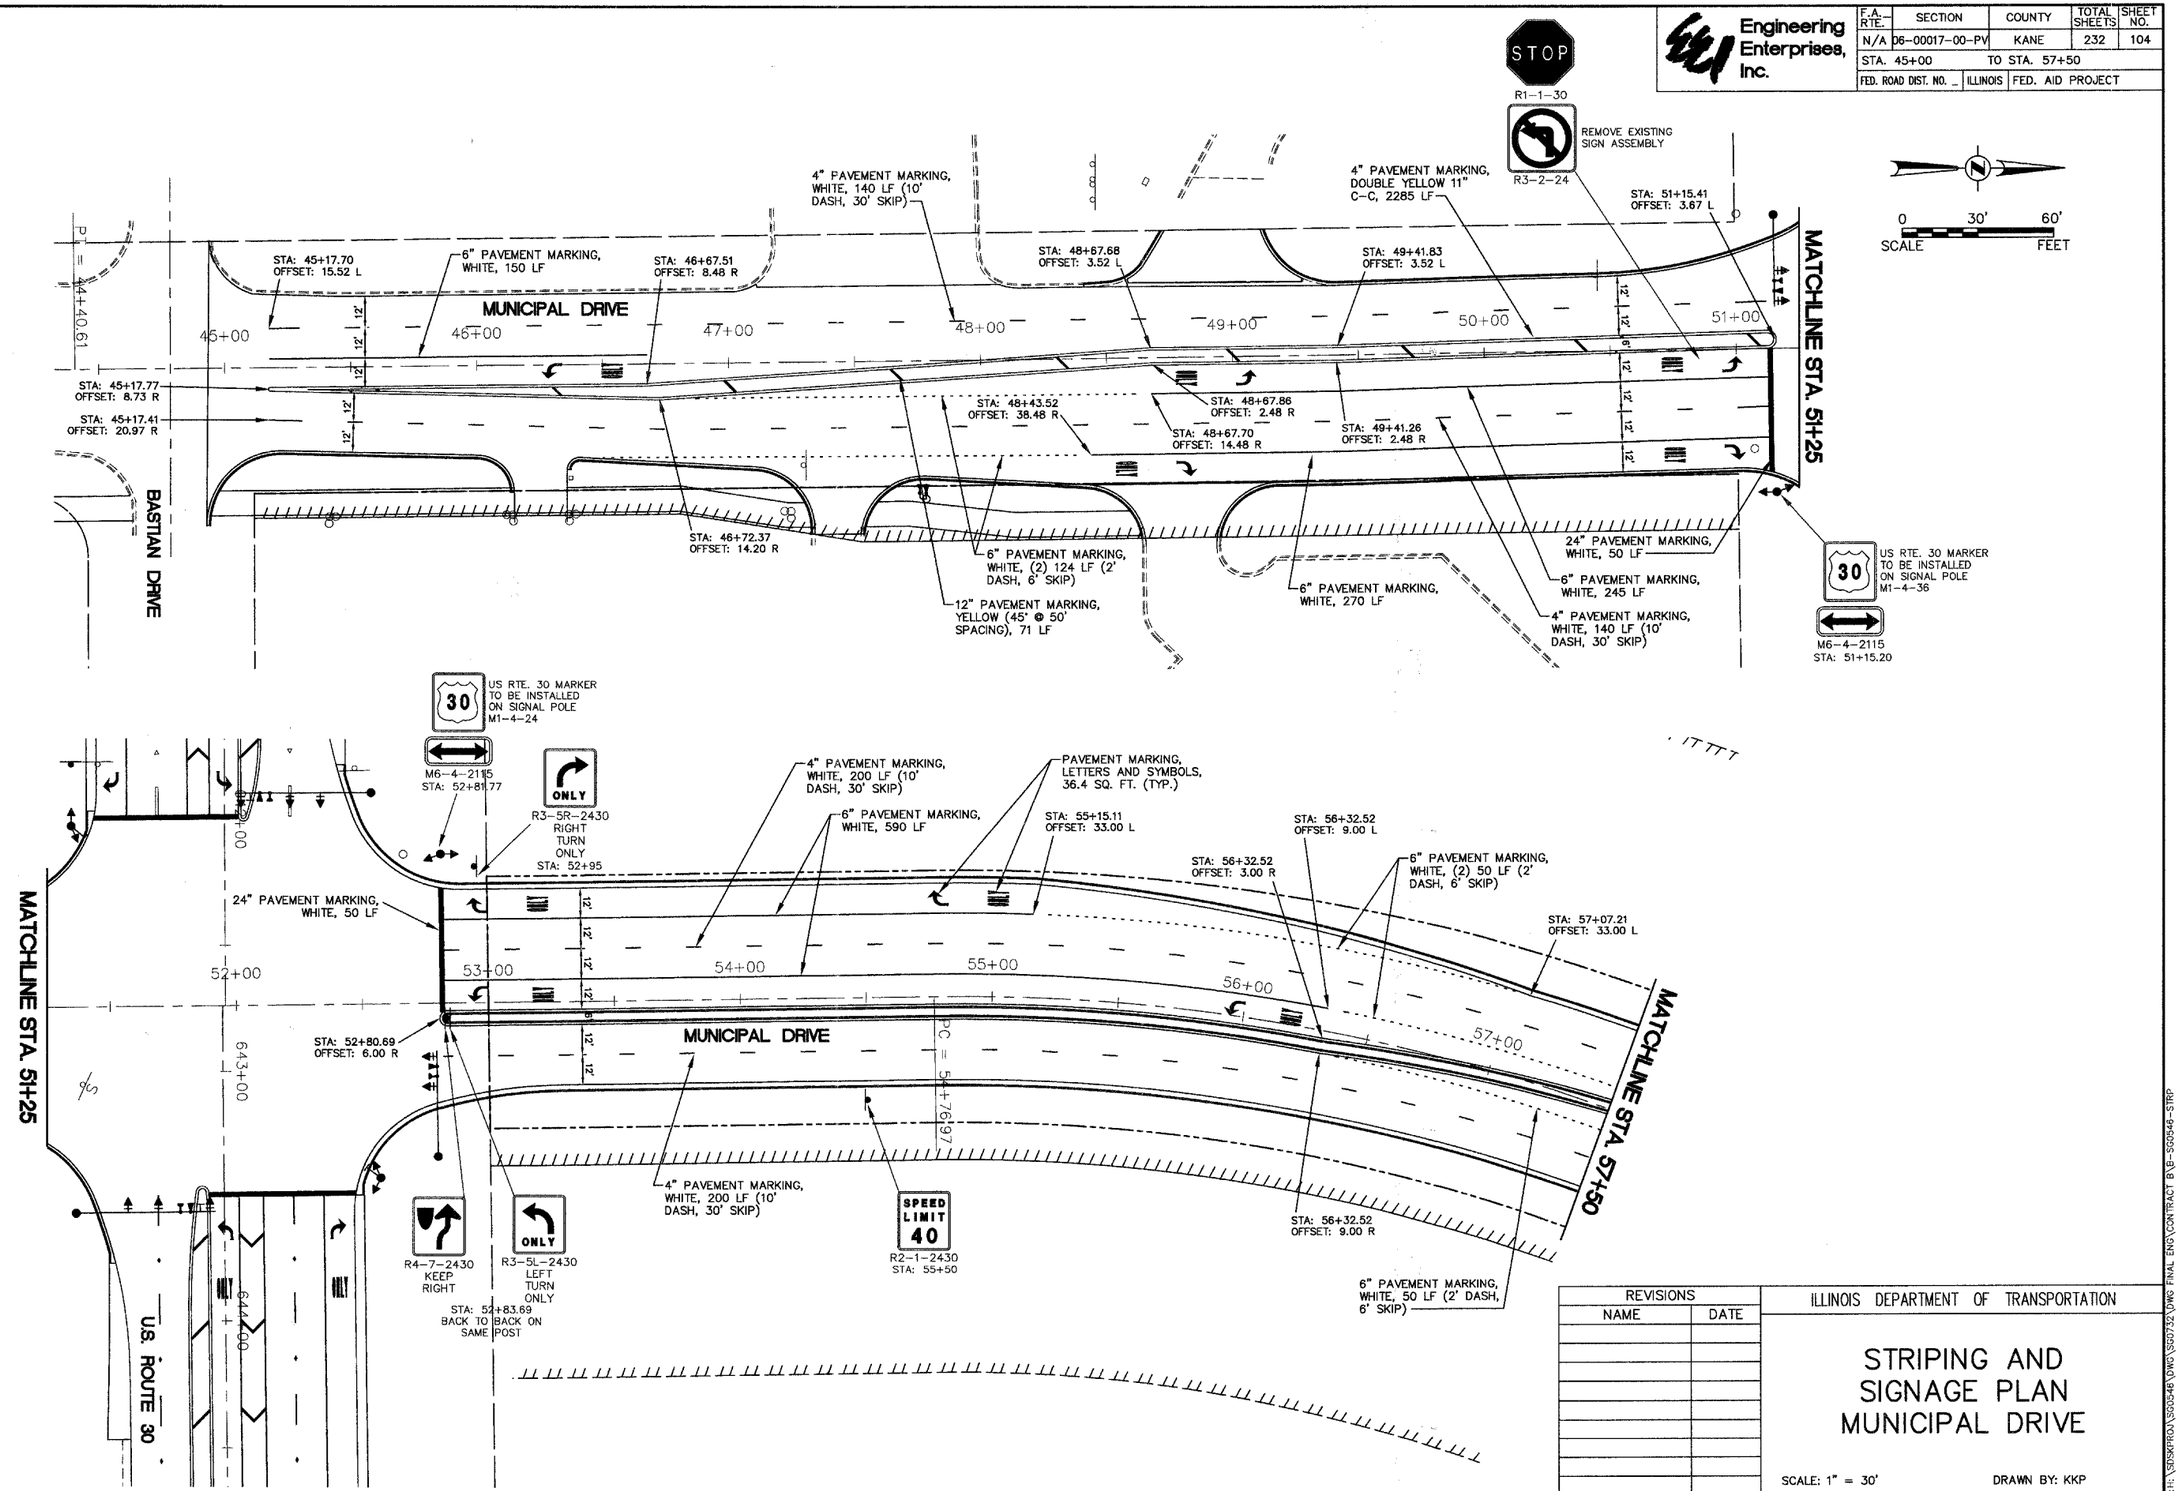

REVISIONS	
NAME	DATE

ILLINOIS DEPARTMENT OF TRANSPORTATION

STRIPING AND SIGNAGE PLAN MUNICIPAL DRIVE

SCALE: 1" = 30'
DATE: 02/07/08
DRAWN BY: KKP
CHECKED BY: WBR

PLAN: NOTE BOOK NO. ___ SURVEYED / PLOTTED / ALIGNMENT CHECKED / RT. OF WAY CHECKED / CADD FILE NAME ___ BY ___ DATE ___

PROFILE: NOTE BOOK NO. ___ SURVEYED / PLOTTED / GRADES CHECKED / B.M. NOTED / STRUCTURE NOTATNS CHKD ___ BY ___ DATE ___

Plotted: May 27, 2008 @ 4:57 PM By: Jim Gales - Tab: 104 STRP (22x34)

Path: H:\SDSKPROJ\SG0548\DWG\SG0732\DWG FINAL ENG\CONTRACT B\B-SG0546-STRP