CONTRACT NO. 63023

Engineering Enterprises, Inc.

F.A. RTE.	SECTION	COUNTY	TOTAL SHEETS	SHEET NO.
N/A	06-00017-00-PV	KANE	232	105
STA. 57+50		TO STA. 70+00		
FED. ROAD DIST. NO. _	ILLINOIS	FED. AID PROJECT		

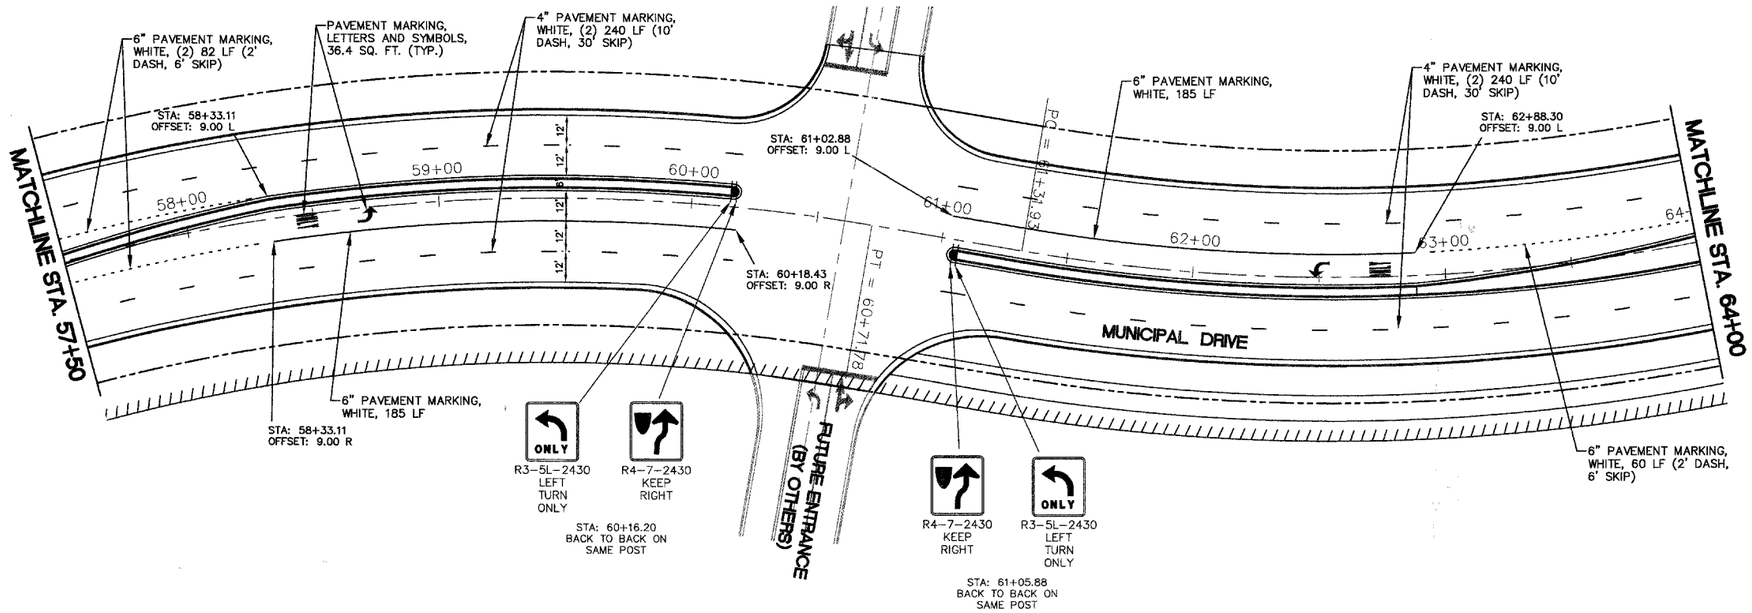

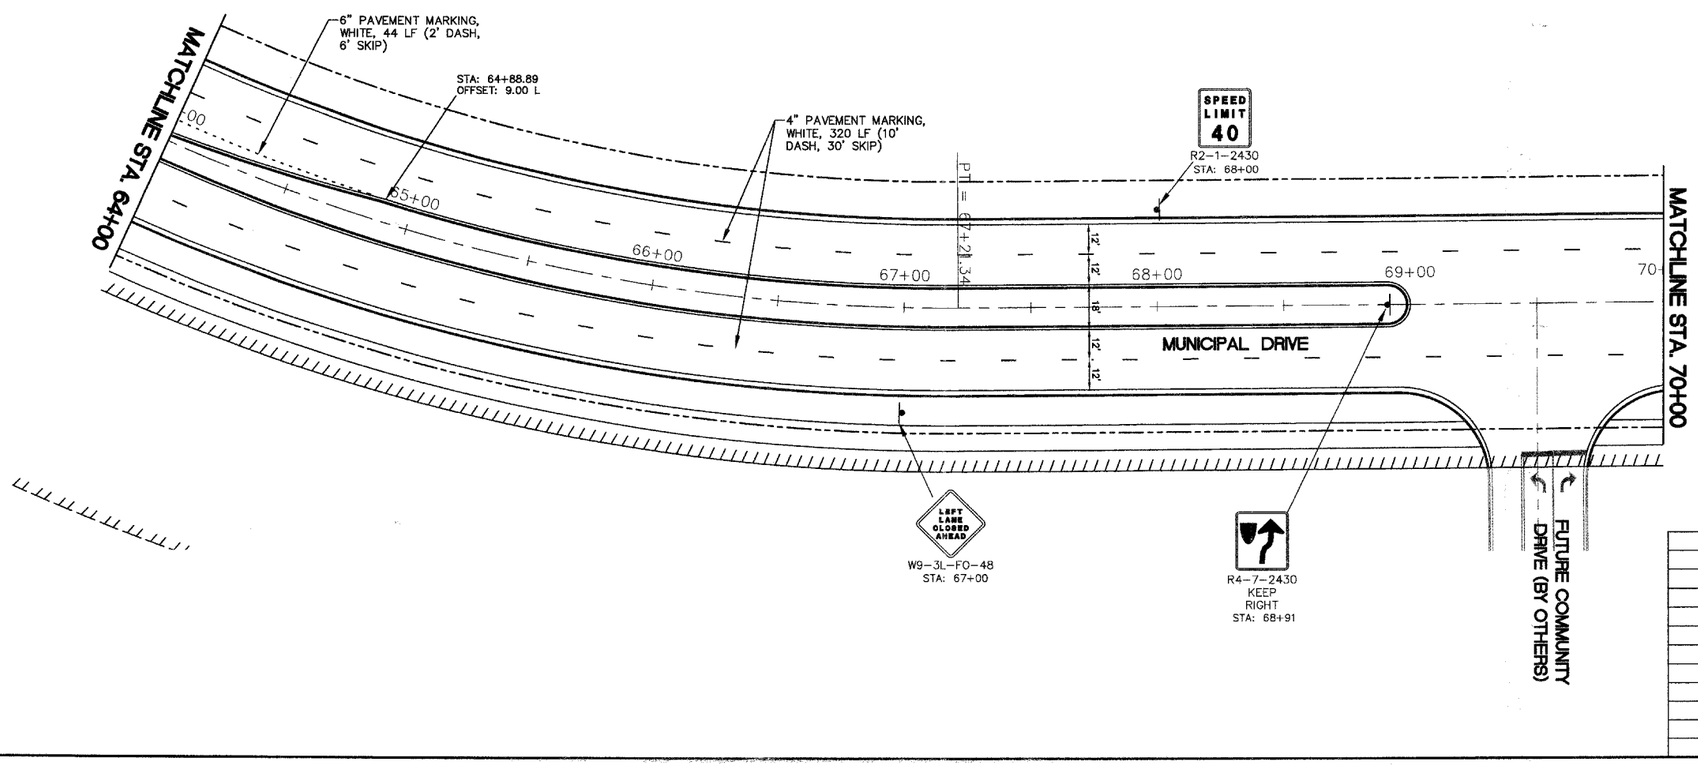

PLAN	BY	DATE
SURVEYED		
PLOTTED		
ALIGNMENT CHECKED		
RT. OF WAY CHECKED		
NOTE BOOK		
NO.	CADD FILE NAME	

PROFILE	BY	DATE
SURVEYED		
PLOTTED		
GRADES CHECKED		
BM. NOTED		
NOTE BOOK	STRUCTURE NOTATNS CHKD	
NO.		

REVISIONS	
NAME	DATE

ILLINOIS DEPARTMENT OF TRANSPORTATION

STRIPING AND SIGNAGE PLAN MUNICIPAL DRIVE

SCALE: 1" = 30'

DRAWN BY: KKP

DATE: 02/07/08

CHECKED BY: WBR

Plotted: May 27, 2008 @ 4:57 PM By: Jim Galas - Tab: 105 STRP (22x34)

Path: H:\SDSKPROJ\S00546\DWG\S00732\DWG FINAL ENG\CONTRACT BYE-S00546-STRP