CONTRACT NO. 63023

Engineering Enterprises, Inc.

F.A. RTE.	SECTION	COUNTY	TOTAL SHEETS	SHEET NO.
	N/A08-00017-00-PV	KANE	232	216
STA.	TO STA.			
FED. ROAD DIST. NO. _	ILLINOIS	FED. AID PROJECT		

PLAN

BY	DATE
SURVEYED	
PLOTTED	
JOURNEY CHECKED	
RT. OF WAY CHECKED	
CADD FILE NAME	
NOTE BOOK	
NO.	

646+50

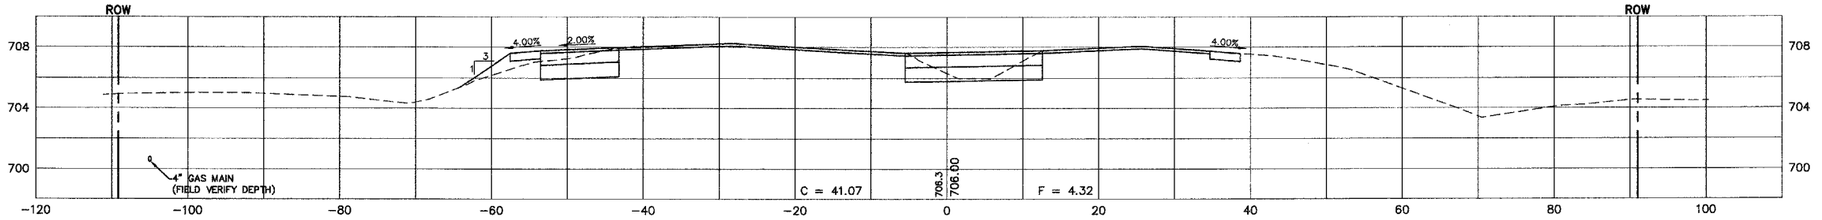

646+00

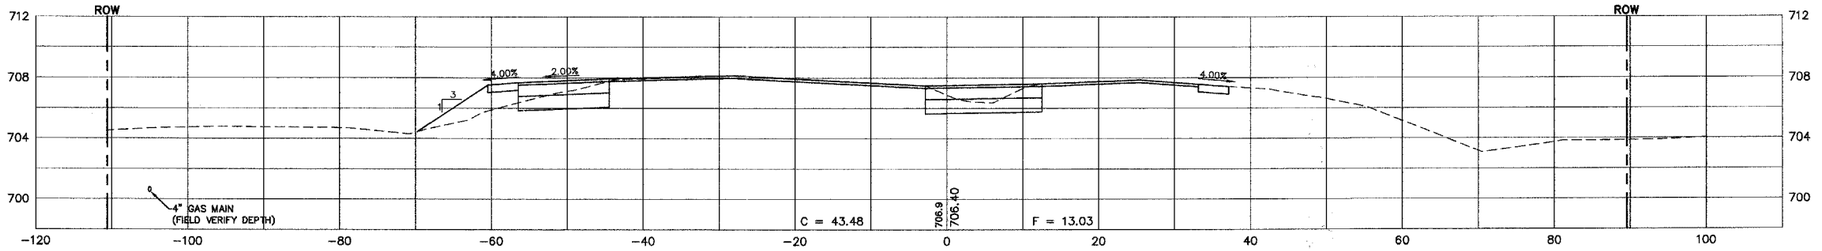

645+50

645+00

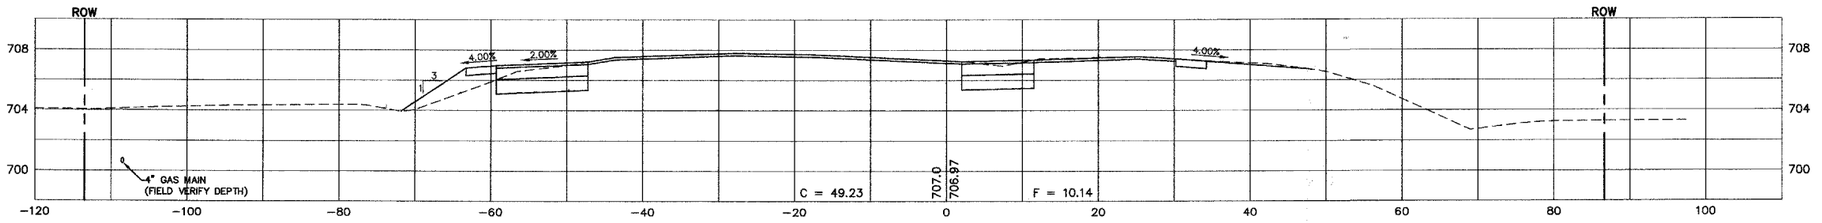

PROFILE

BY	DATE
SURVEYED	
PLOTTED	
DRAWN	
CHECKED	
B.M. NOTED	
STRUCTURE NOTATNS CHKD	
NOTE BOOK	
NO.	

SCALE:
HORZ. 1" = 10'
VERT. 1" = 5'

REVISIONS	
NAME	DATE

ILLINOIS DEPARTMENT OF TRANSPORTATION

U.S. ROUTE 30
CROSS SECTIONS

SCALE:
DATE: 02/07/08

DRAWN BY: KKP
CHECKED BY: WBR

Plotted: May 27, 2008 @ 5:00 PM By: Terri Seidler-Johnson - Tab: 216 SECTION (22x34)

Path: H:\SDSKPRO\SS02548\DWG\SS07332\DWG FINAL ENG\CONTRACT BY\B-SS02548-XSEC3