TYPICAL SECTION

STA 96+25 TO 177+75

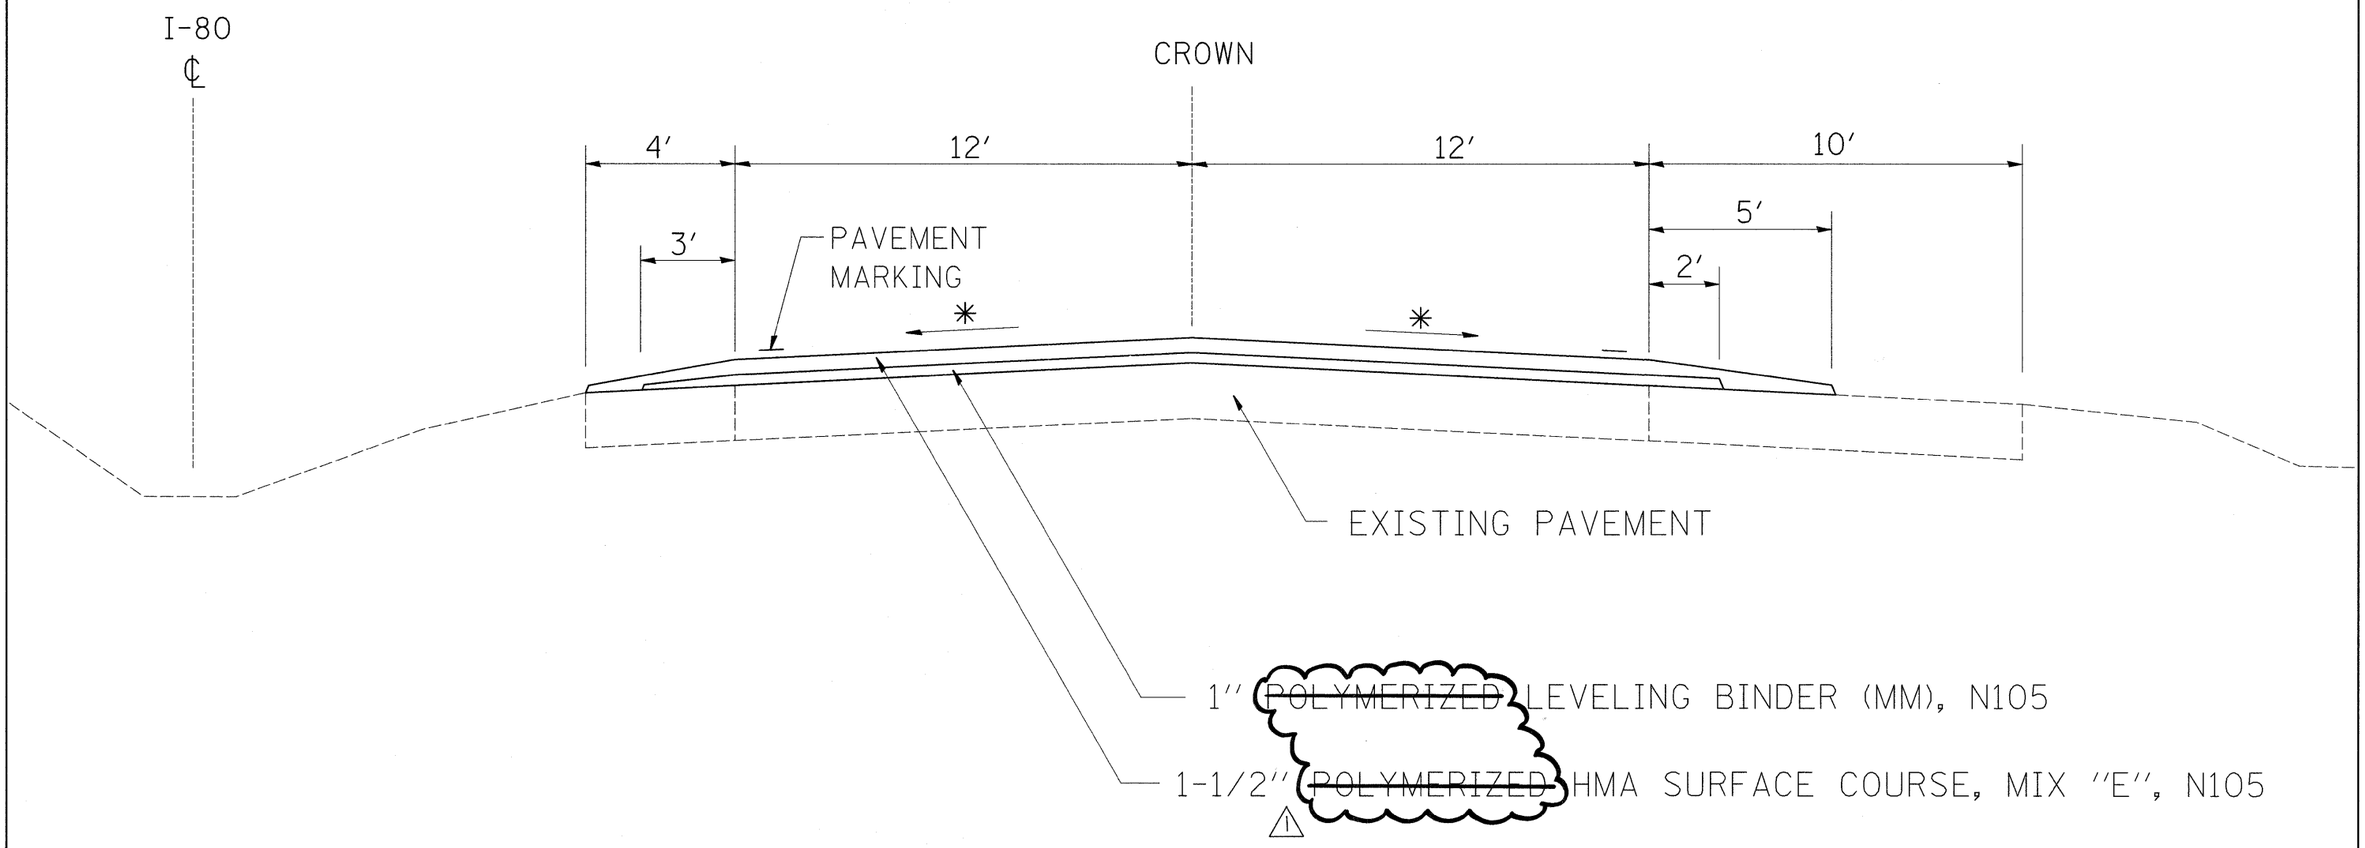

BITUMINOUS APPLICATION RATES

SURFACE MIXTURES: 119 LB/SY-IN

OTHER BITUMINOUS MIXTURES: 112 LB/SY-IN

BITUMINOUS MATERIAL (PRIME COAT): 0.000286 TON/SY

AGGREGATE (PRIME COAT): 0.0015 TON/SY

✳ MAINTAIN EXISTING X-SLOPE
X-SLOPE DESIRED 3/16 ″/FT. MINIMUM 1/8 ″/FT.

△1 REVISED 7-23-08

* D2 SPRING PATCHING 2007-2

FILE NAME = P:\1-80 resurfovr.dgn	USER NAME = grantpm	DESIGNED -	REVISED -	STATE OF ILLINOIS DEPARTMENT OF TRANSPORTATION	TYPICAL SECTIONS			F.A.I. RTE.	SECTION	COUNTY	TOTAL SHEETS / SHEET NO.
		DRAWN -	REVISED -					80	✳	ROCK ISLAND	31 / 8
	PLOT SCALE = 50.000 ′ / IN.	CHECKED -	REVISED -							CONTRACT NO. 64D34	
	PLOT DATE = Thu May 15 11:03:28 2008	DATE -	REVISED -		SCALE:	SHEET NO. OF SHEETS	STA. TO STA.	FED. ROAD DIST. NO.	ILLINOIS	FED. AID PROJECT	