FOR INFORMATION ONLY

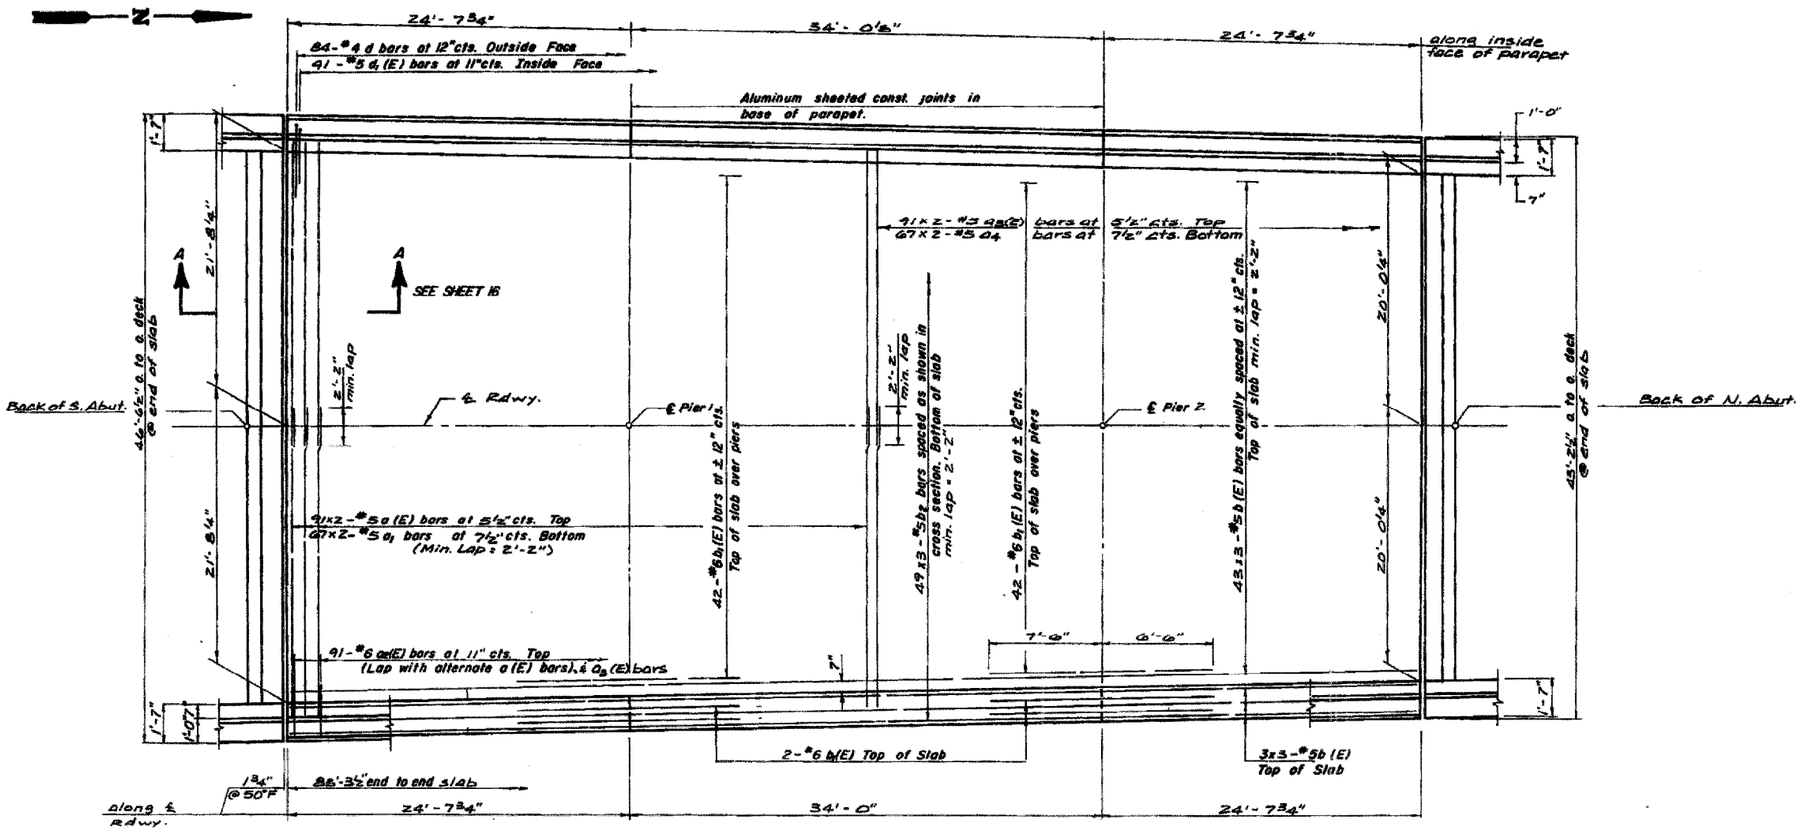

PLAN

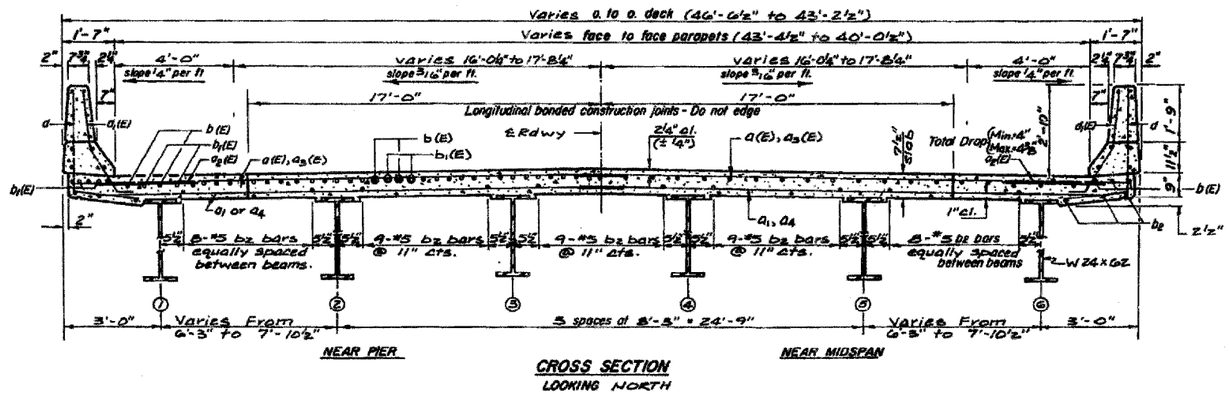

CROSS SECTION
LOOKING NORTH

NOTES:

Reinforcement bars designated (E) shall be epoxy coated. See Special Provisions.

Bars indicated thus 20 x3-#5 etc. indicates 20 lines of bars with 3 lengths per line.

DECK PLAN & CROSS-SECTION
IL 26 OVER BUFFALO CREEK
FA ROUTE 38 (IL 26)
SECTION 4B-2
OGLE COUNTY
STRUCTURE NUMBER 071-0069

* Various
** (106BR)M, (4B-2)M & 177-4B-3)M

FILE NAME = O:\BR\CADD plans\Various Counties\Contract #64D99 2008 expansion joints\0280028.dgn	USER NAME = linkdj	DESIGNED -	REVISED -
		DRAWN -	REVISED -
	PLOT SCALE = 50.0000 ' / IN.	CHECKED -	REVISED -
	PLOT DATE = Sat Mar 15 11:13:08 2008	DATE -	REVISED -

STATE OF ILLINOIS
DEPARTMENT OF TRANSPORTATION

Existing Deck Plan & Cross-Section

SCALE: None | SHEET NO. 2 OF 5 SHEETS | STA. | TO STA.

F.A. RTE.	SECTION	COUNTY	TOTAL SHEETS	SHEET NO.
•	••	Various	26	18
	ILLINOIS	CONTRACT NO. 64D99		
FED. ROAD DIST. NO.	ILLINOIS	FED. AID PROJECT		