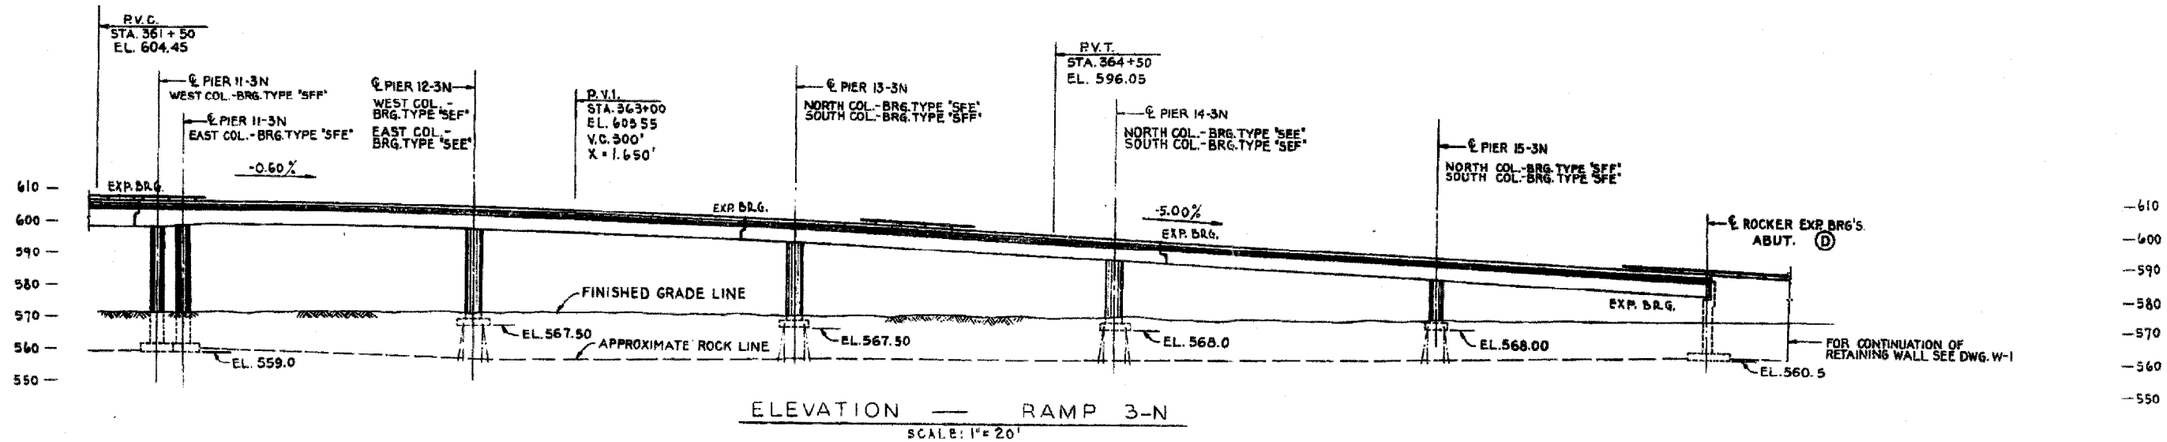

ELEVATION — RAMP 3-N

SCALE: 1"= 20'

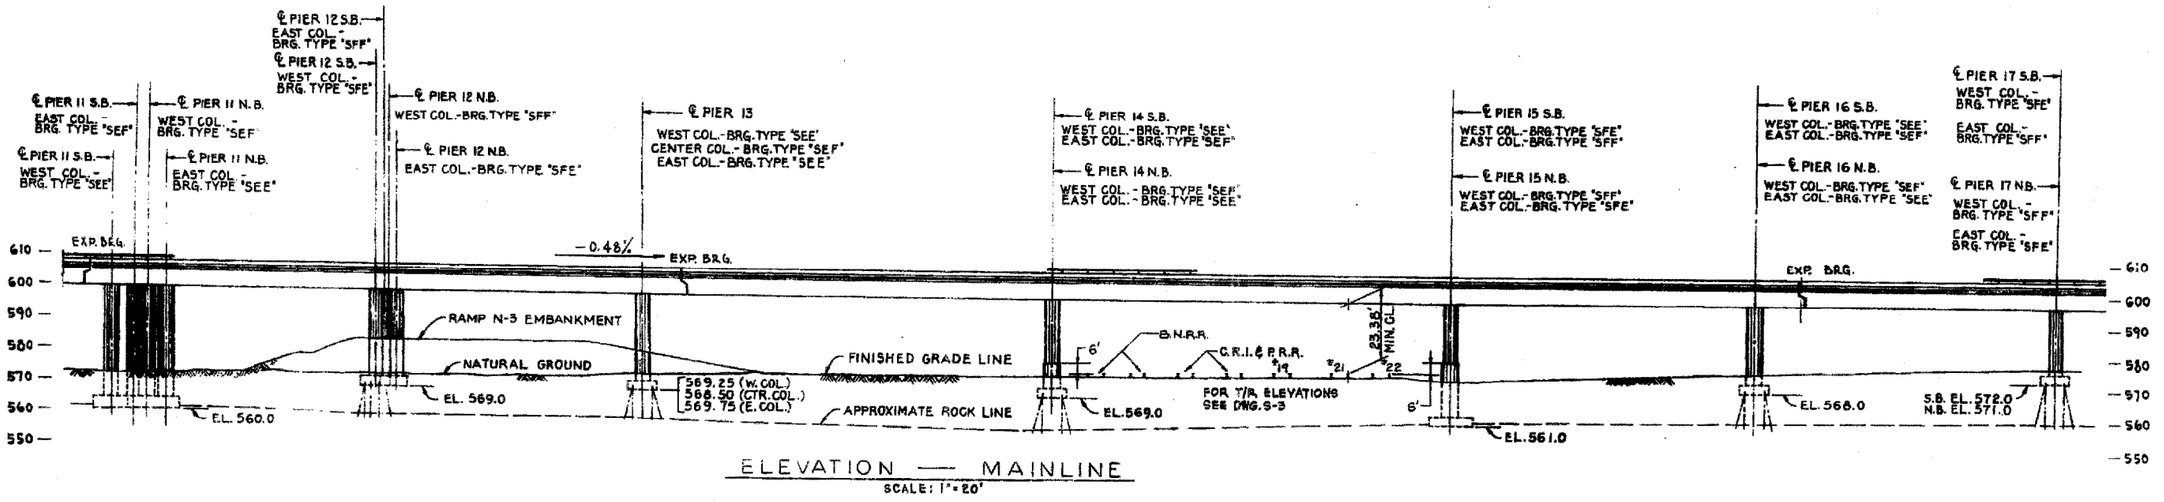

ELEVATION — MAINLINE

SCALE: 1"= 20'

FOR INFORMATION ONLY

ELEVATIONS
RAMP 3-N – PIER 11 TO ABUT. (D)
MAINLINE – PIER 11 TO PIER 17

F.A.I. 74 - SECTION 81-1HVB
MOLINE VIADUCT
ROCK ISLAND COUNTY
STATION 265 + 20

SCALE: AS NOTED DATE:

FILE NAME = O:\BR\CADD plans\Rock Island County\0816142 & 0143\0816142&0143.dgn	USER NAME = linkdj	DESIGNED -	REVISED -
		DRAWN -	REVISED -
	PLOT SCALE = 50.0000 ' / IN.	CHECKED -	REVISED -
	PLOT DATE = Tue May 06 10:17:16 2008	DATE -	REVISED -

STATE OF ILLINOIS
DEPARTMENT OF TRANSPORTATION

SCALE: _____ SHEET NO. __ OF ___ SHEETS STA. _____ TO STA. _____

F.A.I. RTE.	SECTION	COUNTY	TOTAL SHEETS	SHEET NO.
74	(81-1HVB & 81-1HVB-1)M-1	ROCK ISLAND	19	14
		CONTRACT NO. 64E28		
FED. ROAD DIST. NO. _	ILLINOIS	FED. AID PROJECT		