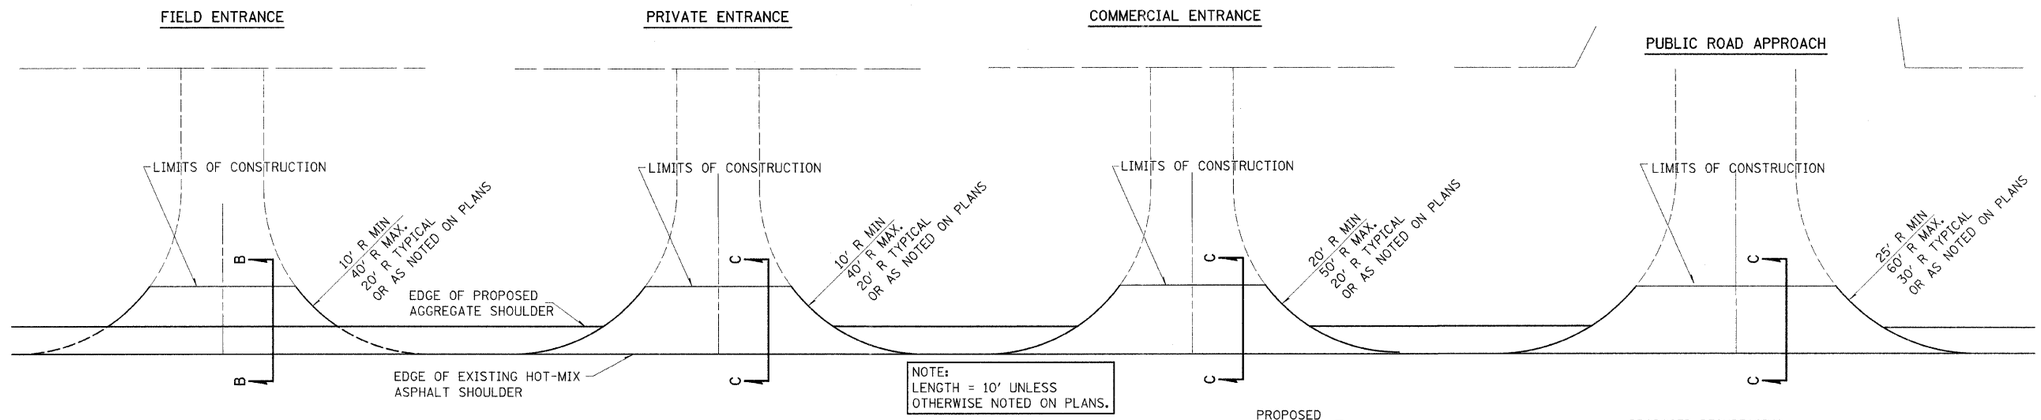

NOTE:
LENGTH = 10' UNLESS
OTHERWISE NOTED ON PLANS.

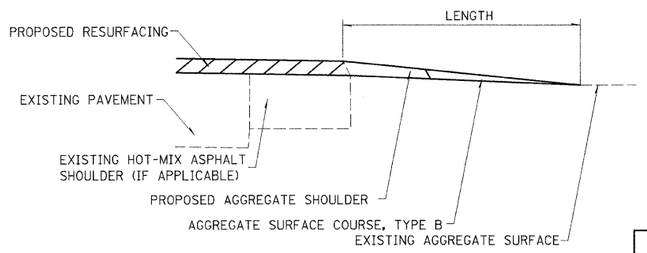

SECTION B-B

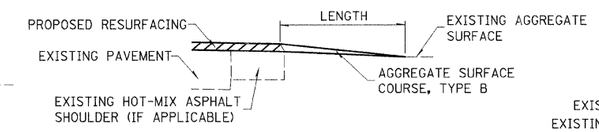

NOTE:
IF THERE IS NO EXISTING HOT-MIX ASPHALT
SHOULDER ENTRANCE TAPER LENGTH STARTS
AT EDGE OF EXISTING PAVEMENT.

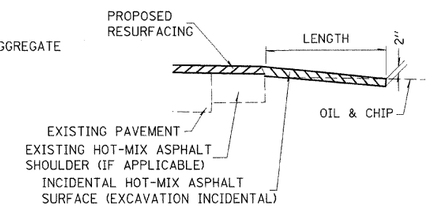

SECTION C-C

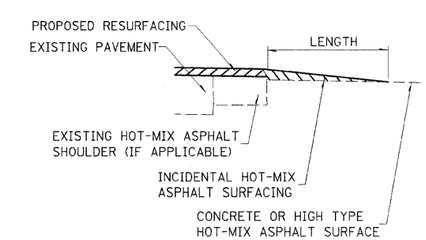

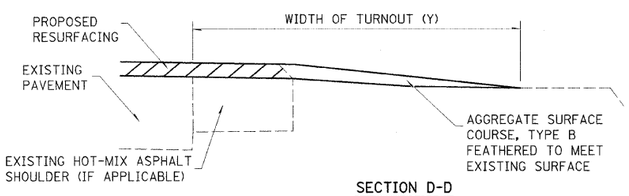

SECTION D-D

TYPICAL SECTION AT MAILBOX TURNOUT

NOTE: SEE STANDARD 406201 FOR MAILBOX TURNOUT DETAILS

SIDE	STATION	TYPE	INCIDENTAL HOT-MIX ASPHALT SURFACING* TON	AGGREGATE SURFACE COURSE, TYPE B TON
RT	479+53	PE		5.40
LT	481+83	PE		2.10
LT	494+21	MBT		2.50
RT	494+37	PE	2.70	
RT	522+51	PRA	11.60	
RT	537+29	FE		1.20
LT	537+37	PE		1.60
LT	538+00	PE		2.20
LT	538+56	MBT		1.20
RT	539+52	FE		1.00
LT	545+67	PE		2.70
LT	546+08	MBT		1.40
LT	549+66	PE		2.00
LT	549+90	MBT		0.80
RT	550+41	PRA	8.60	
LT	551+29	PE		2.10
LT	5512?	MBT		
RT	553+63	PE		3.50
LT	554+35	MBT		0.80
RT	555+03	PE		4.30
LT	556+94	PE		3.10
LT	557+85	MBT		8.50
LT	558+56	PE		3.80
LT	562+69	PRA	3.70	
RT	568+25	FE		1.50
LT	572+72	PE		2.50
RT	572+83	FE		1.10
LT	577+34	PE		2.20

SIDE	STATION	TYPE	INCIDENTAL HOT-MIX ASPHALT SURFACING* TON	AGGREGATE SURFACE COURSE, TYPE B TON
LT	580+21	PE	4.60	
RT	586+92	FE		1.30
RT	586+93	PE		2.00
RT	590+42	PRA	6.00	
RT	590+82	MBT		2.20
RT	596+46	MBT		3.30
RT	596+91	PE		2.10
LT	597+03	FE		0.90
RT	597+76	FE		1.40
LT	600+70	FE		1.00
LT	601+26	FE		1.30
RT	308+41	FE		1.50
LT	306+52	MBT		2.10
LT	306+21	PE		2.80
LT	305+74	PE		3.20
RT	295+26	FE		1.40
LT	286+03	MBT		0.80
RT	274+16	PRA		2.40
RT	273+19	PRA		2.30
LT	268+05	PRA	8.80	
RT	267+72	PRA	5.00	
RT	260+18	FE		1.00
LT	260+15	FE		1.00
RT	249+07	PE		1.70
LT	249+04	FE		1.20
RT	248+78	MBT		0.90
RT	247+98	PE		0.80
LT	236+86	FE		1.10

SIDE	STATION	TYPE	INCIDENTAL HOT-MIX ASPHALT SURFACING* TON	AGGREGATE SURFACE COURSE, TYPE B TON
LT	236+28	FE		1.90
RT	236+23	FE		1.20
RT	226+04	FE		1.50
LT	225+99	PE		2.40
LT	204+70	PRA	5.40	
RT	204+43	PE		3.50
LT	188+91	PE		0.80
LT	186+33	PE		1.10
LT	179+67	PRA	4.00	
RT	178+97	PRA	10.00	
LT	177+90	PE		1.70
LT	176+21	PRA	6.70	
RT	174+60	MBT		1.00
LT	172+46	PRA	6.60	
LT	170+67	PE		0.90
RT	170+10	FE		1.00
LT	170+08	PE		1.70
RT	169+90	MBT		1.20
LT	168+50	PE		2.30
RT	168+46	MBT		1.10
LT	167+40	PE		1.40
RT	167+19	MBT		0.90
LT	154+00	PRA	3.70	
RT	153+90	PRA	6.40	
RT	125+07	FE		1.40
LT	110+52	FE		5.40
RT	110+31	FE		2.00
LT	86+00	FE		2.80

SIDE	STATION	TYPE	INCIDENTAL HOT-MIX ASPHALT SURFACING* TON	AGGREGATE SURFACE COURSE, TYPE B TON
RT	85+76	FE		2.20
RT	82+62	PRA	8.30	
LT	74+11	FE		1.50
LT	57+73	FE		1.20
RT	57+26	FE		2.20
RT	47+30	MBT		1.30
RT	47+11	PE		3.20
LT	46+42	PE		2.70
LT	45+02	PE	3.00	
RT	43+95	FE		1.50
LT	43+69	PE		2.10
RT	43+13	MBT		1.50
RT	42+90	PE		1.60
RT	42+46	PE		1.70
RT	41+85	MBT		0.70
RT	41+66	PE		1.70
RT	40+76	PE		1.40
RT	40+47	MBT		0.60
RT	39+41	PE		1.70
RT	39+23	MBT		1.20
LT	39+14	PE		2.00
RT	38+43	MBT		1.70
RT	37+71	PE		1.50
RT	36+57	MBT		0.90
RT	36+42	PE		1.20
RT	35+36	MBT		0.20
RT	35+19	PE	2.30	
RT	33+90	PE	2.80	

SIDE	STATION	TYPE	INCIDENTAL HOT-MIX ASPHALT SURFACING* TON	AGGREGATE SURFACE COURSE, TYPE B TON
RT	33+72	MBT		0.40
LT	32+34	CE	3.40	
RT	32+24	PE		1.70
RT	32+10	MBT		0.70
LT	30+93	CE	2.60	
RT	30+76	MBT		0.80
LT	30+47	PRA	6.40	
RT	30+42	PRA	7.50	
LT	28+37	PE		2.10
RT	27+83	MBT		2.60
LT	27+32	PE		1.90
RT	26+77	FE		1.70
LT	26+28	FE		1.60
RT	25+15	MBT		1.90
LT	24+92	PE		1.20
RT	23+20	FE		1.10
RT	22+81	MBT		1.80
RT	17+18	PE		1.50
RT	16+47	MBT		1.40
RT	15+98	FE		1.50
LT	15+13	FE		1.80
LT	13+83	PE		2.90
LT	13+60	MBT		0.70
LT	10+72	PE	2.60	
RT	10+70	MBT		0.30
RT	10+58	PE	2.50	
RT	9+76	PE	1.70	
LT	9+40	PE	2.90	

SIDE	STATION	TYPE	INCIDENTAL HOT-MIX ASPHALT SURFACING* TON	AGGREGATE SURFACE COURSE, TYPE B TON
RT	9+27	MBT		1.20
RT	8+77	PRA	3.80	
LT	8+62	FE	1.90	
RT	5+70	MBT		0.90
RT	5+36	PRA	3.60	
LT	5+29	PE	3.30	
RT	3+92	PE	2.60	
	TOTALS		155.00	204.00

FE - FIELD ENTRANCE
PE - PRIVATE ENTRANCE
CE - COMMERCIAL ENTRANCE
PRA - PUBLIC ROAD APPROACH
MBT - MAILBOX TURNOUT

*BITUMINOUS MATERIALS AND AGGREGATE (PRIME COAT) FOR ENTRANCES AND PUBLIC ROAD APPROACHES SHALL BE CONSIDERED INCIDENTAL TO INCIDENTAL HOT-MIX ASPHALT SURFACING.

ISSUED: 08-03-99
MODIFIED: 03-13-07

ENTRANCE SCHEDULE AND MAILBOX TURNOUT DETAILS