CONTRACT NO. 78031

FAP RTE	SECTION	COUNTY	TOTAL SHEETS	SHEET NO.
869	105BR-3	SALINE	118	11
STA. 1571+00		TO STA. 1577+00		
FED. ROAD DIST. NO.	ILLINOIS	FED. AID PROJECT		

LEGEND

- HMA SHOULDER
- HMA SURF REMOVAL -BUTT JOINT
- PAVEMENT REMOVAL
- HMA SURFACE REMOVAL, SPECIAL
- BASE COURSE WIDENING, 10"

SEC. 3, T9S, R6E, 3RD P.M.

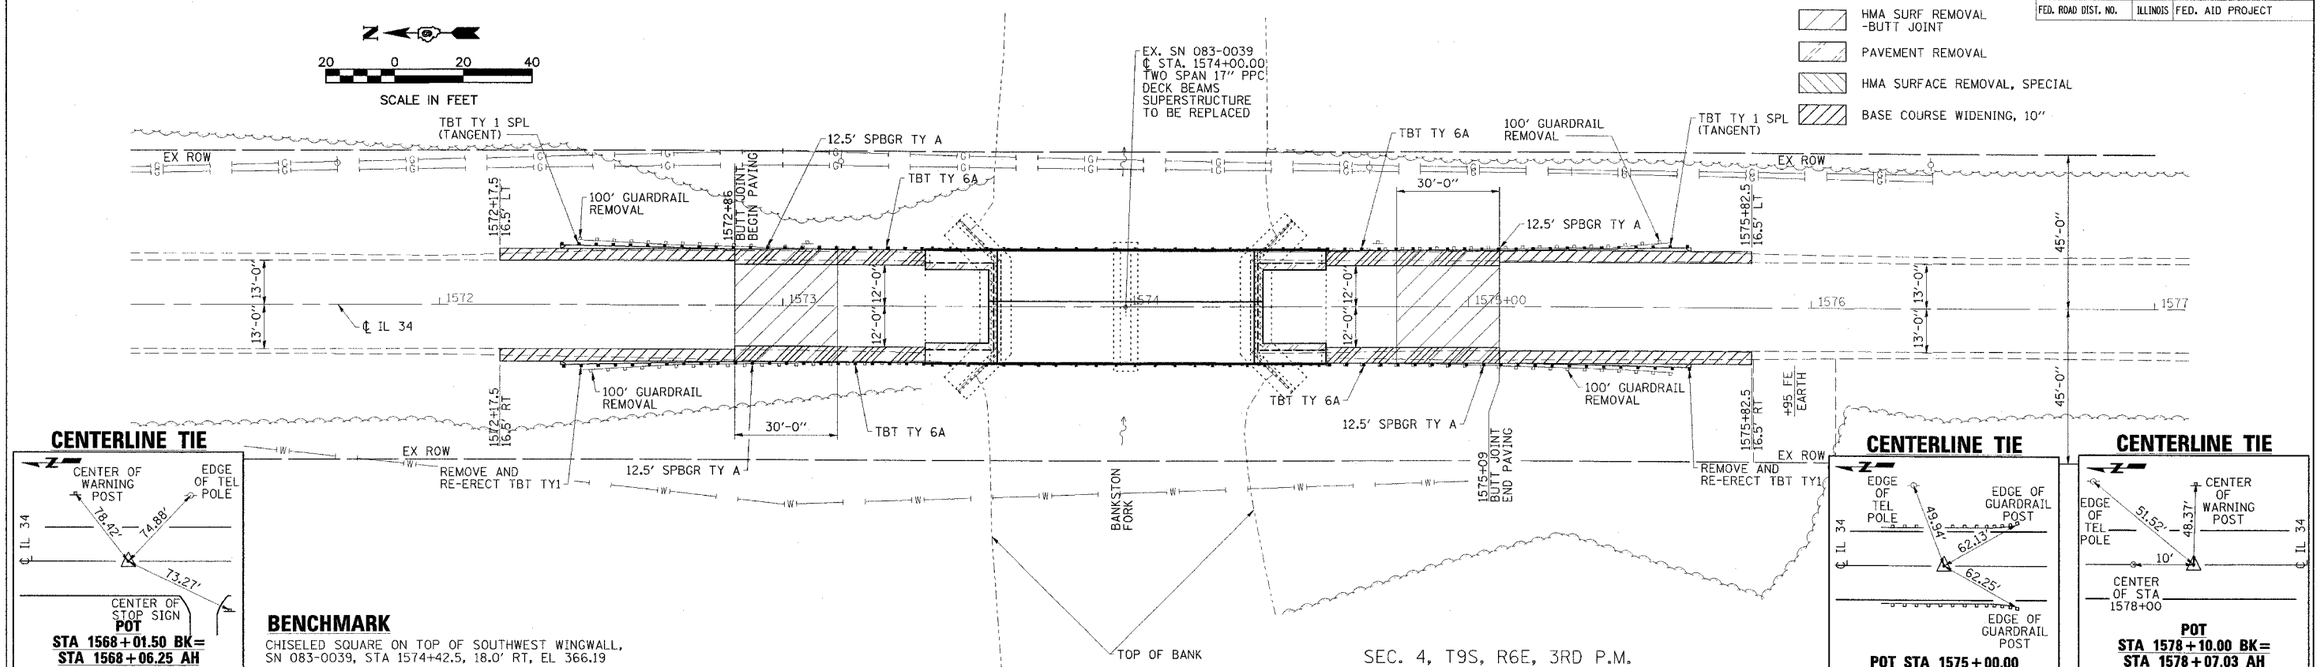

CENTERLINE TIE

POT
STA 1568+01.50 BK=
STA 1568+06.25 AH

BENCHMARK

CHISELED SQUARE ON TOP OF SOUTHWEST WINGWALL, SN 083-0039, STA 1574+42.5, 18.0' RT, EL 366.19

SEC. 4, T9S, R6E, 3RD P.M.

CENTERLINE TIE

POT STA 1575+00.00

CENTERLINE TIE

POT
STA 1578+10.00 BK=
STA 1578+07.03 AH

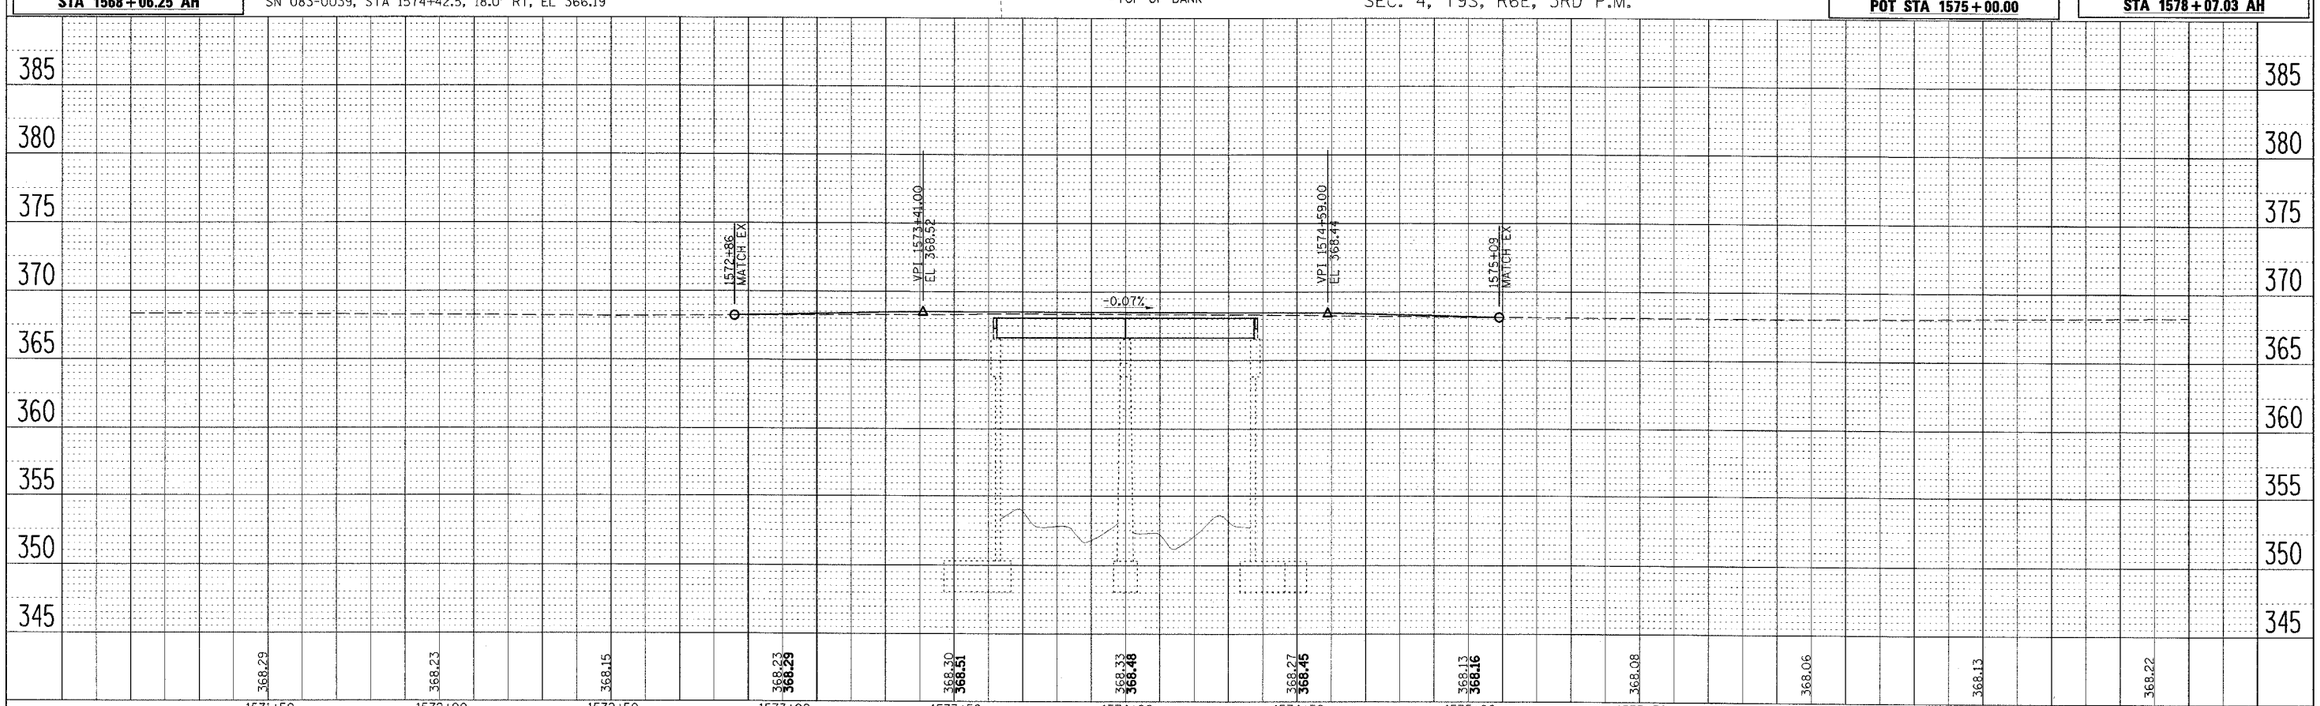

FAP RTE 869 (IL 34) PLAN & PROFILE
STA. 1571+00 TO STA. 1577+00