ESCA CONSULTANTS, INC.
CIVIL & STRUCTURAL ENGINEERS
ARCHITECTS

CONTRACT NO. 78031				
FAP RTE	SECTION	COUNTY	TOTAL SHEETS	SHEET NO.
869	105BR-3	SALINE	118	116
STA. 1571+50.00		TO STA. 1572+50.00		
FED. ROAD DIST. NO.	ILLINOIS	FED. AID PROJECT		

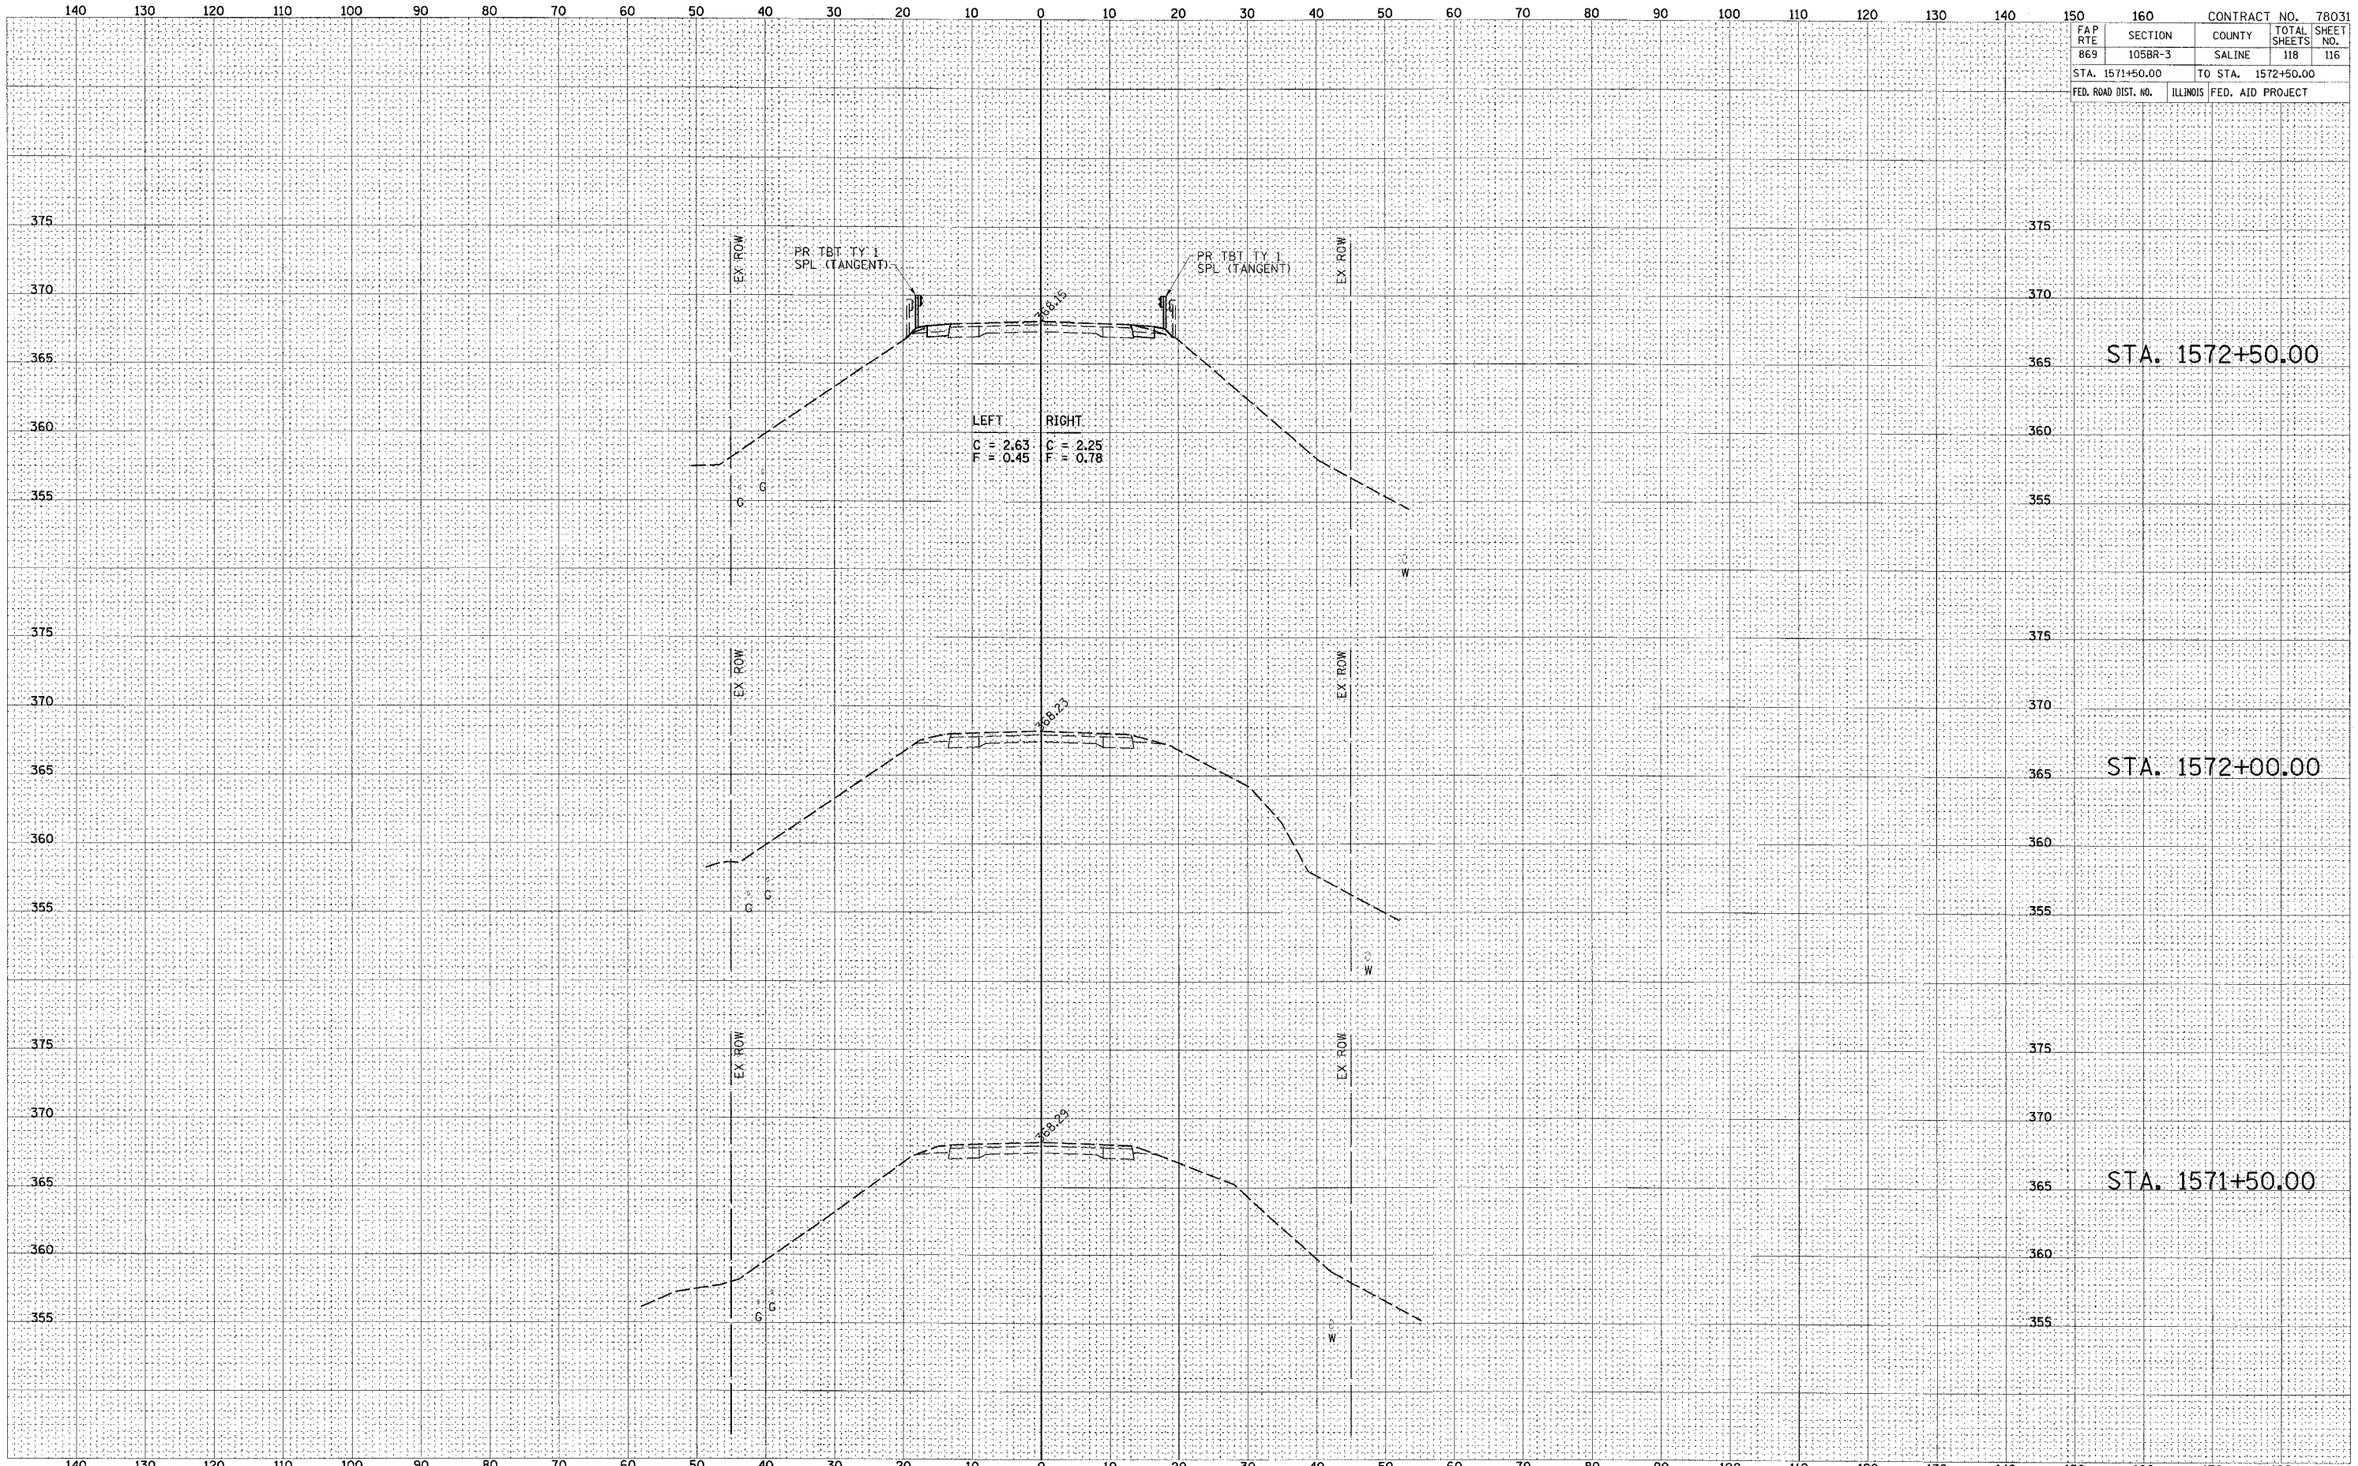

FINAL SURVEY
NOTE BOOK
NO.
SURVEYED
PLOTTED
TEMPLATE
AREAS
AREAS CHECKED
BY
DATE

ORIGINAL SURVEY
NOTE BOOK
NO.
SURVEYED
PLOTTED
TEMPLATE
AREAS
AREAS CHECKED
BY
DATE

FAP RTE 869 (IL 34) CROSS SECTIONS