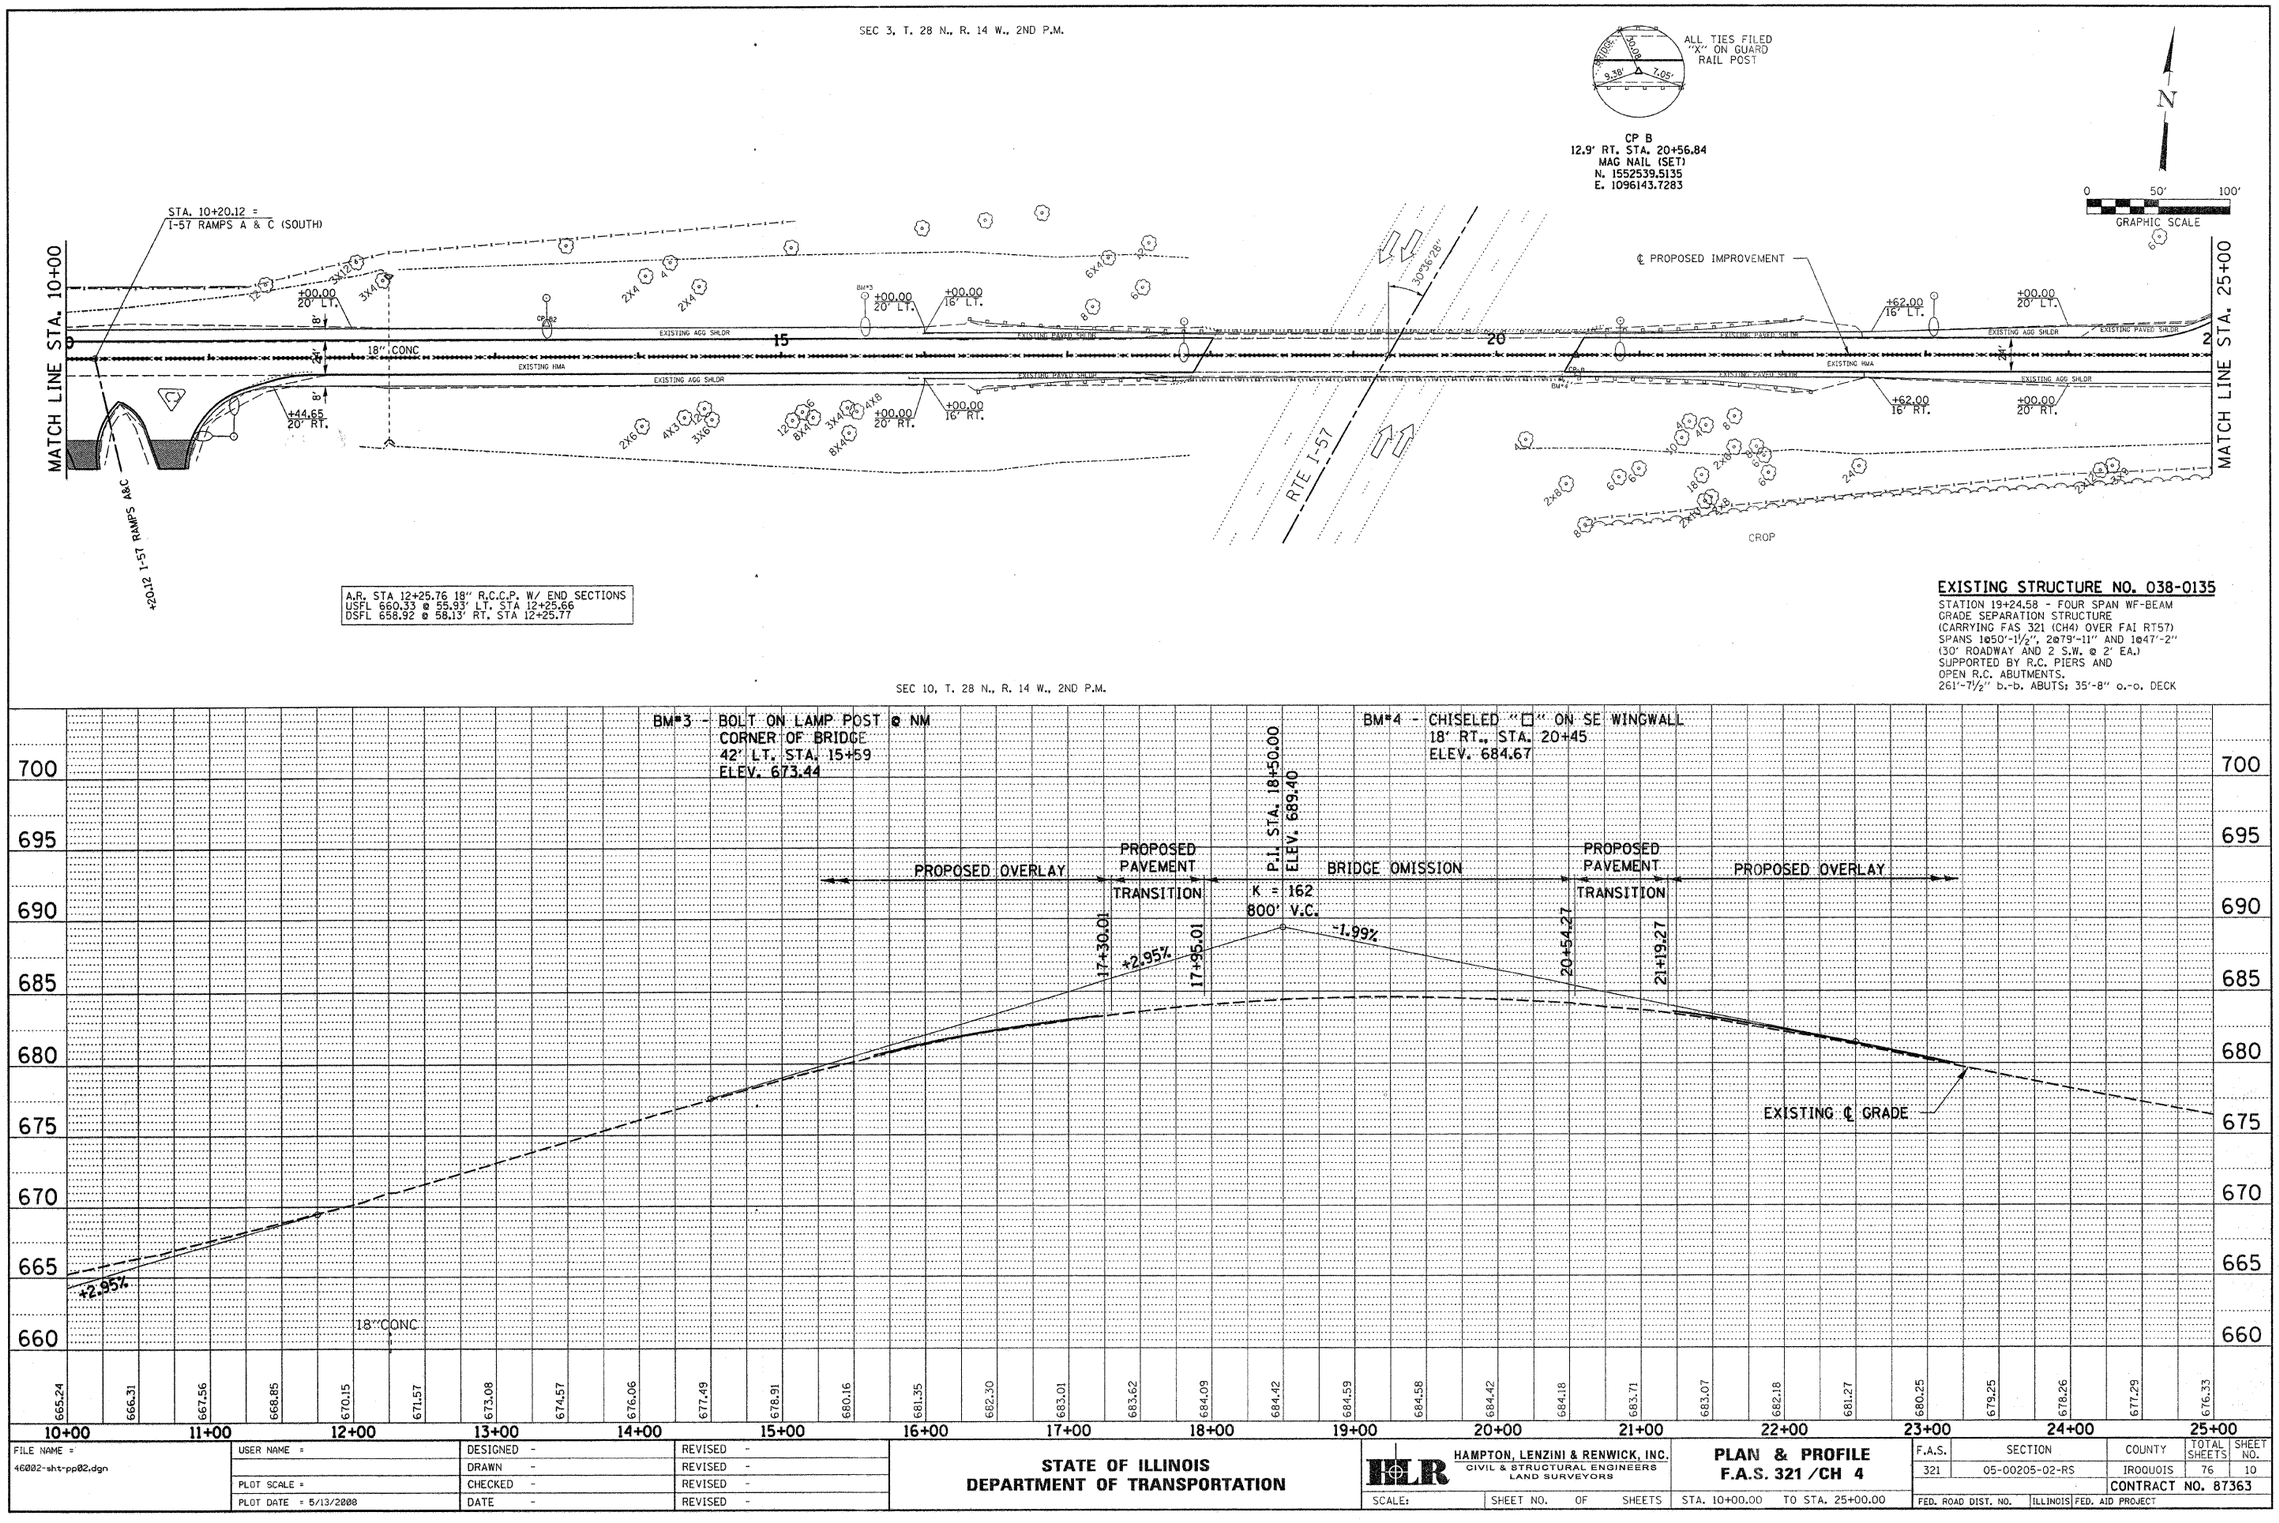

EXISTING STRUCTURE NO. 038-0135

STATION 19+24.58 - FOUR SPAN WF-BEAM
GRADE SEPARATION STRUCTURE
(CARRYING FAS 321 (CH4) OVER FAI RT57)
SPANS 1@50'-1½", 2@79'-11" AND 1@47'-2"
(30' ROADWAY AND 2 S.W. @ 2' EA.)
SUPPORTED BY R.C. PIERS AND
OPEN R.C. ABUTMENTS.
261'-7½" b.-b. ABUTS; 35'-8" o.-o. DECK

PLAN		BY	DATE
SURVEYED			
PLOTTED			
ALIGNMENT CHECKED			
RT. OF WAY CHECKED			
CADD FILE NAME			
NOTE BOOK NO.			

PROFILE		BY	DATE
SURVEYED			
PLOTTED			
GRADES CHECKED			
BM. NOTED			
STRUCTURE NOTATIONS CHKD			
NOTE BOOK NO.			

FILE NAME = 46002-sht-pp02.dgn	USER NAME =	DESIGNED -	REVISED -
		DRAWN -	REVISED -
	PLOT SCALE =	CHECKED -	REVISED -
	PLOT DATE = 5/13/2008	DATE -	REVISED -

STATE OF ILLINOIS
DEPARTMENT OF TRANSPORTATION

HLR HAMPTON, LENZINI & RENWICK, INC.
CIVIL & STRUCTURAL ENGINEERS
LAND SURVEYORS

SCALE: | SHEET NO. OF SHEETS

PLAN & PROFILE
F.A.S. 321 /CH 4

STA. 10+00.00 TO STA. 25+00.00

F.A.S.	SECTION	COUNTY	TOTAL SHEETS	SHEET NO.
321	05-00205-02-RS	IROQUOIS	76	10
		CONTRACT NO. 87363		

FED. ROAD DIST. NO. | ILLINOIS | FED. AID PROJECT