SEC 1, T. 28 N., R. 14 W., 2ND P.M.

SEC 6, T. 28 N., R. 13 W., 2ND P.M.

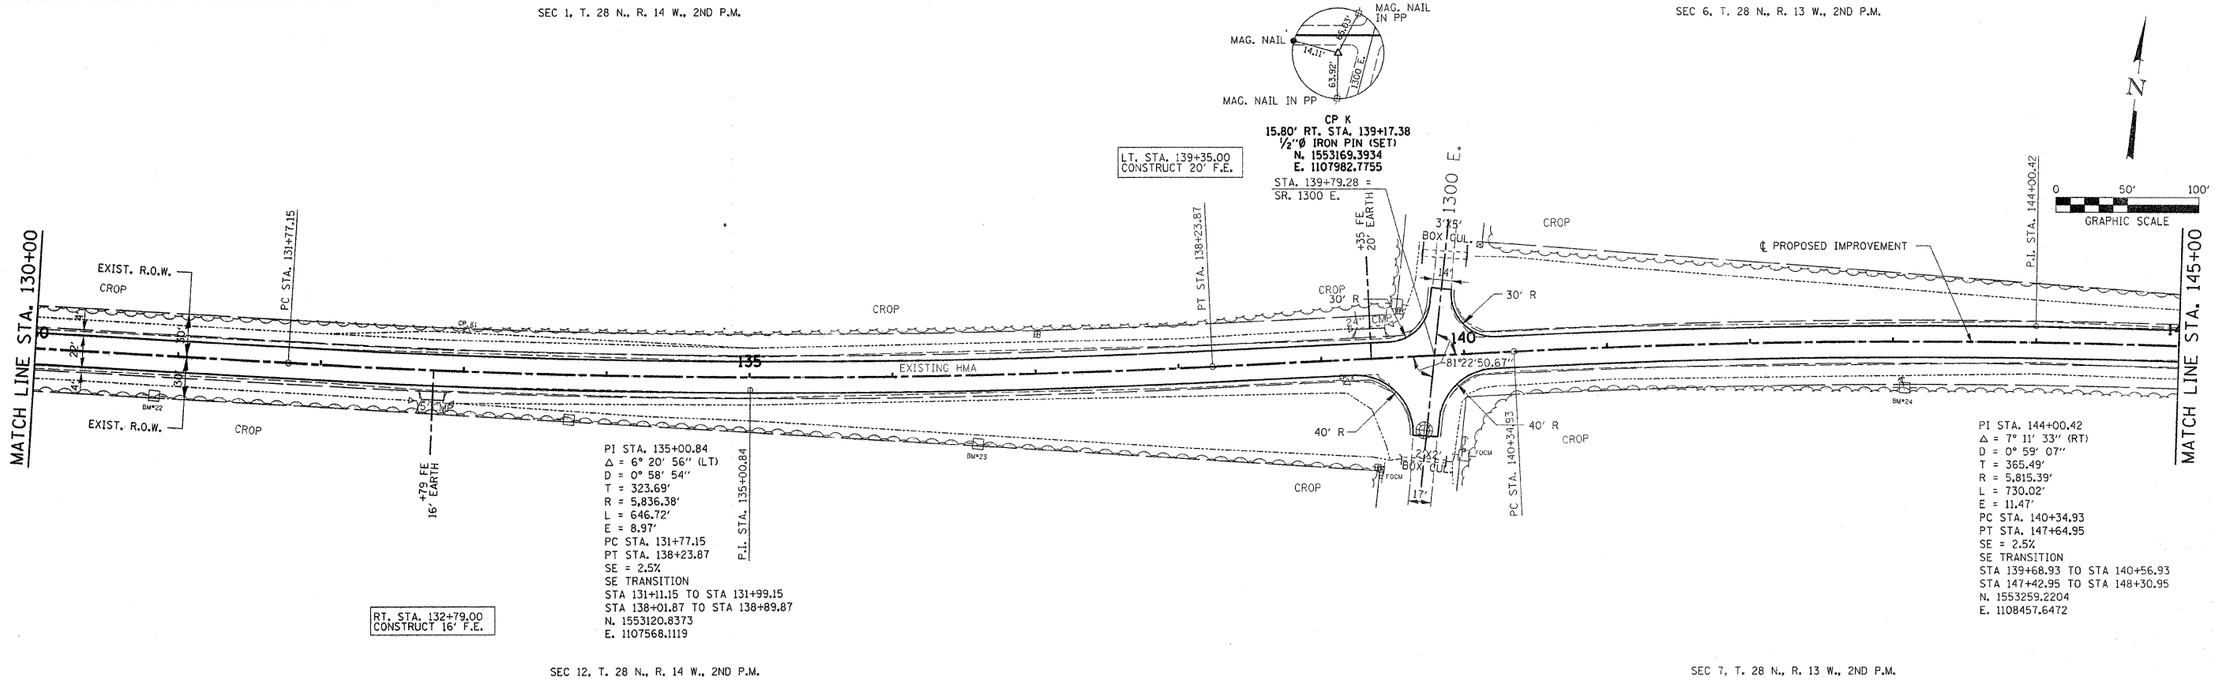

SEC 12, T. 28 N., R. 14 W., 2ND P.M.

SEC 7, T. 28 N., R. 13 W., 2ND P.M.

PLAN — SURVEYED; PLOTTED; CROSS SECTIONS CHECKED; R.O.W. STAKES CHECKED; SEAL NOTED; STRUCTURE NOTATIONS CHKD; NOTE BOOK; NO. ____; BY; DATE; R.O.W. CHECKED; LAND FILE NAME

PROFILE — SURVEYED; PLOTTED; CROSS SECTIONS CHECKED; R.O.W. STAKES CHECKED; SEAL NOTED; STRUCTURE NOTATIONS CHKD; NOTE BOOK; NO. ____; BY; DATE

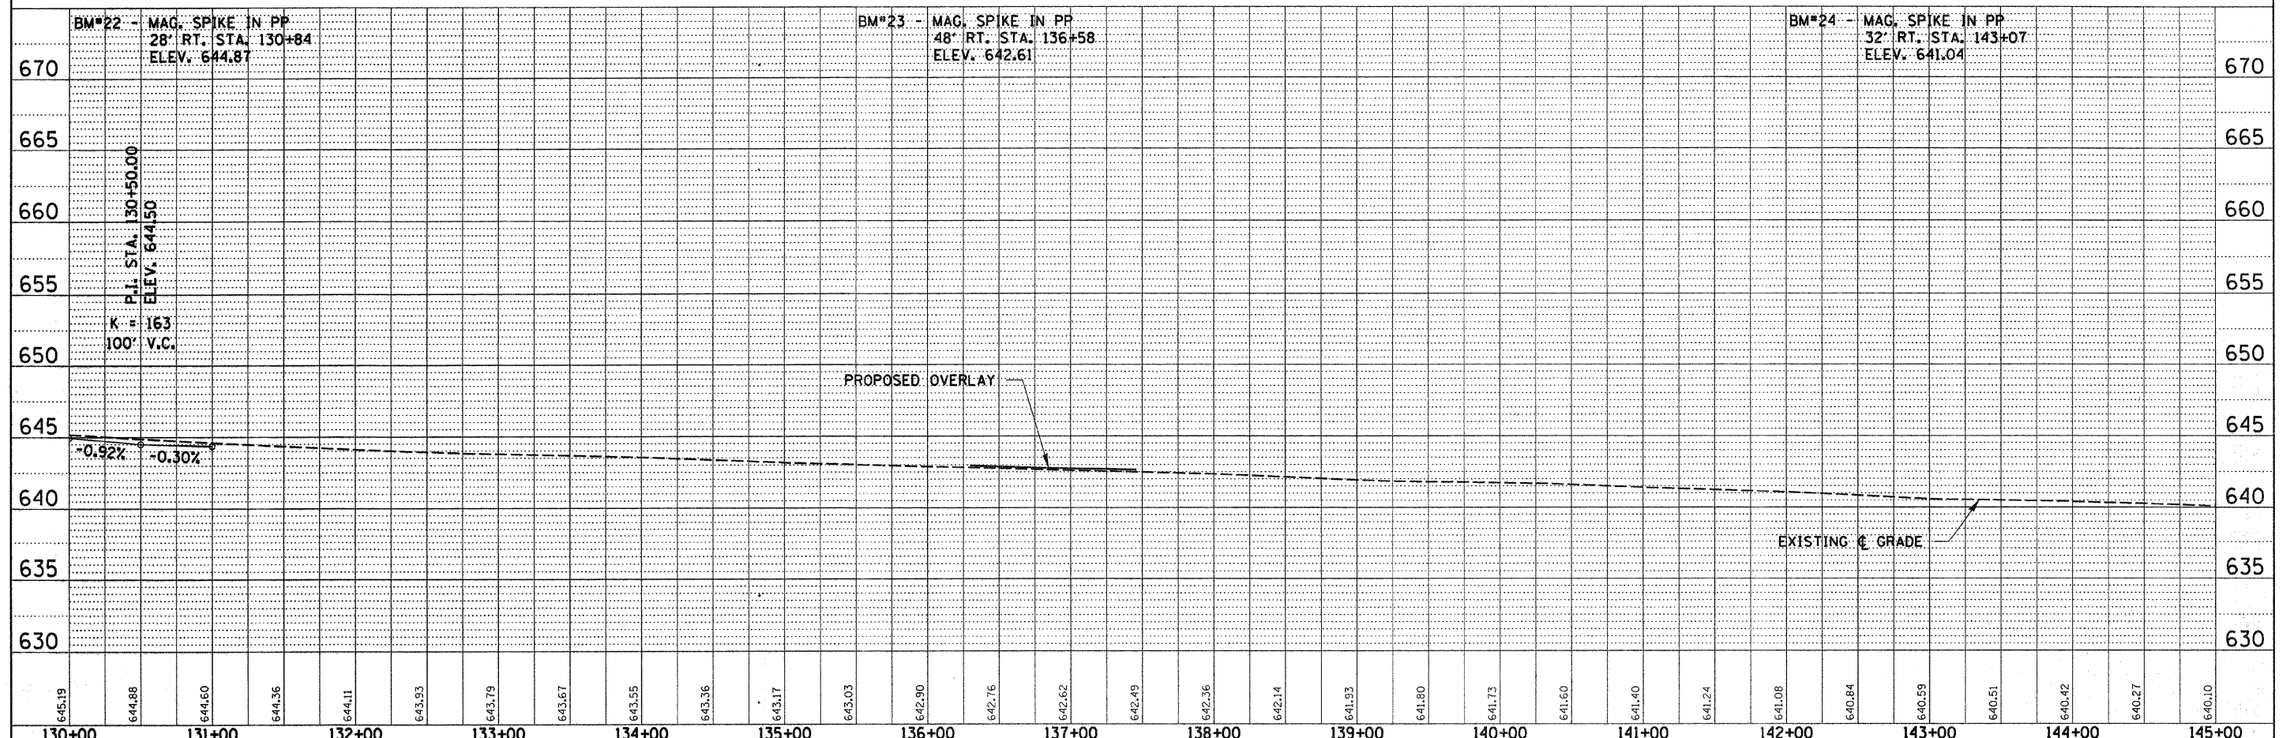

FILE NAME = 46002-sht-ppl0.dgn	USER NAME =	DESIGNED -	REVISED -
		DRAWN -	REVISED -
	PLOT SCALE =	CHECKED -	REVISED -
	PLOT DATE = 5/13/2008	DATE -	REVISED -

STATE OF ILLINOIS
DEPARTMENT OF TRANSPORTATION

HAMPTON, LENZINI & RENWICK, INC.
CIVIL & STRUCTURAL ENGINEERS
LAND SURVEYORS

SCALE: | SHEET NO. OF SHEETS

PLAN & PROFILE
F.A.S. 321 /CH 4

STA. 130+00.00 TO STA. 145+00.00

F.A.S.	SECTION	COUNTY	TOTAL SHEETS	SHEET NO.
321	05-00205-02-RS	IROQUOIS	76	18
		CONTRACT NO. 87363		
FED. ROAD DIST. NO.	ILLINOIS	FED. AID PROJECT		