SEC 6, T. 28 N., R. 13 W., 2ND P.M.

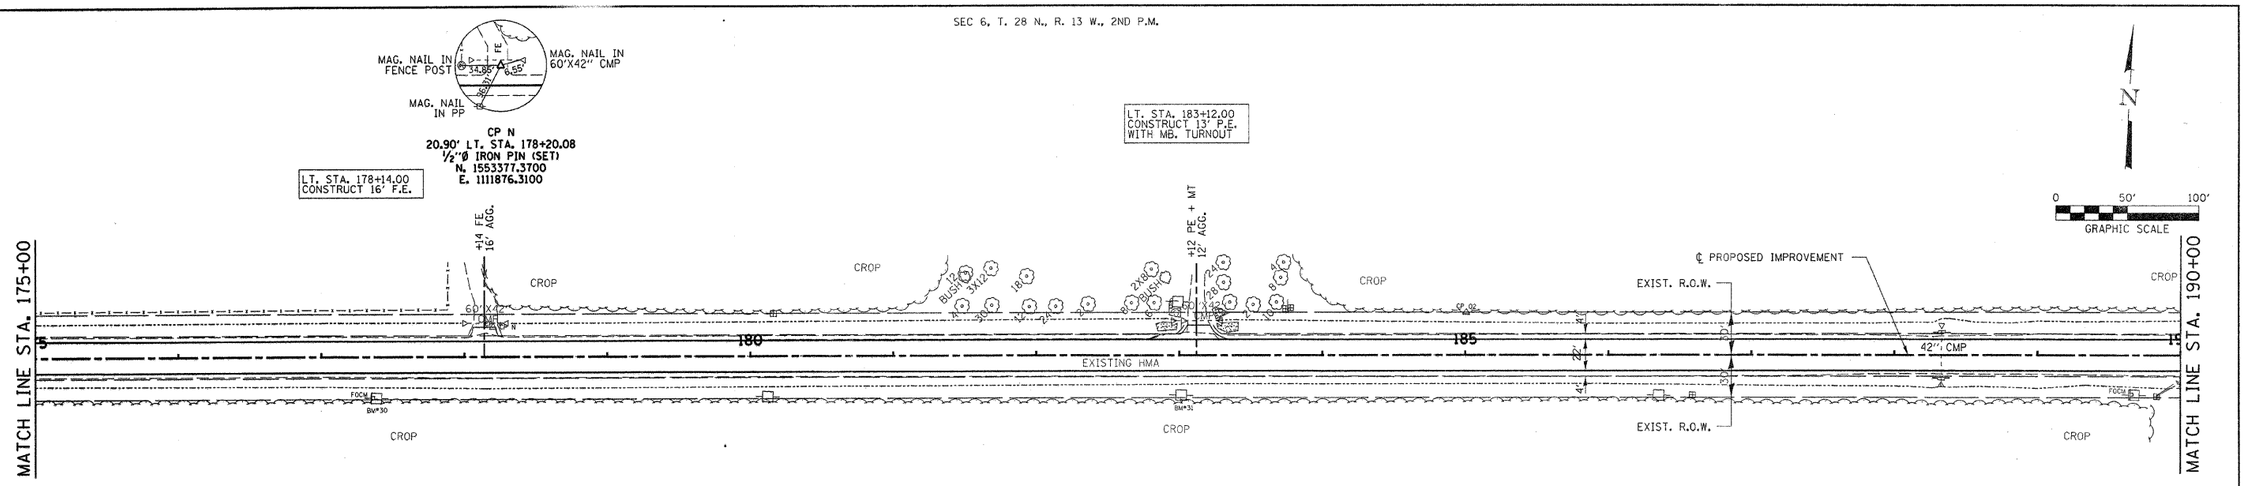

A.R. STA 188+32.94 42" CMP WITH END SECTIONS
USFL 631.72 @ 18.35' LT. STA 188+33.00
DSFL 630.73 @ 18.76' RT. STA 188+32.62

SEC 7, T. 28 N., R. 13 W., 2ND P.M.

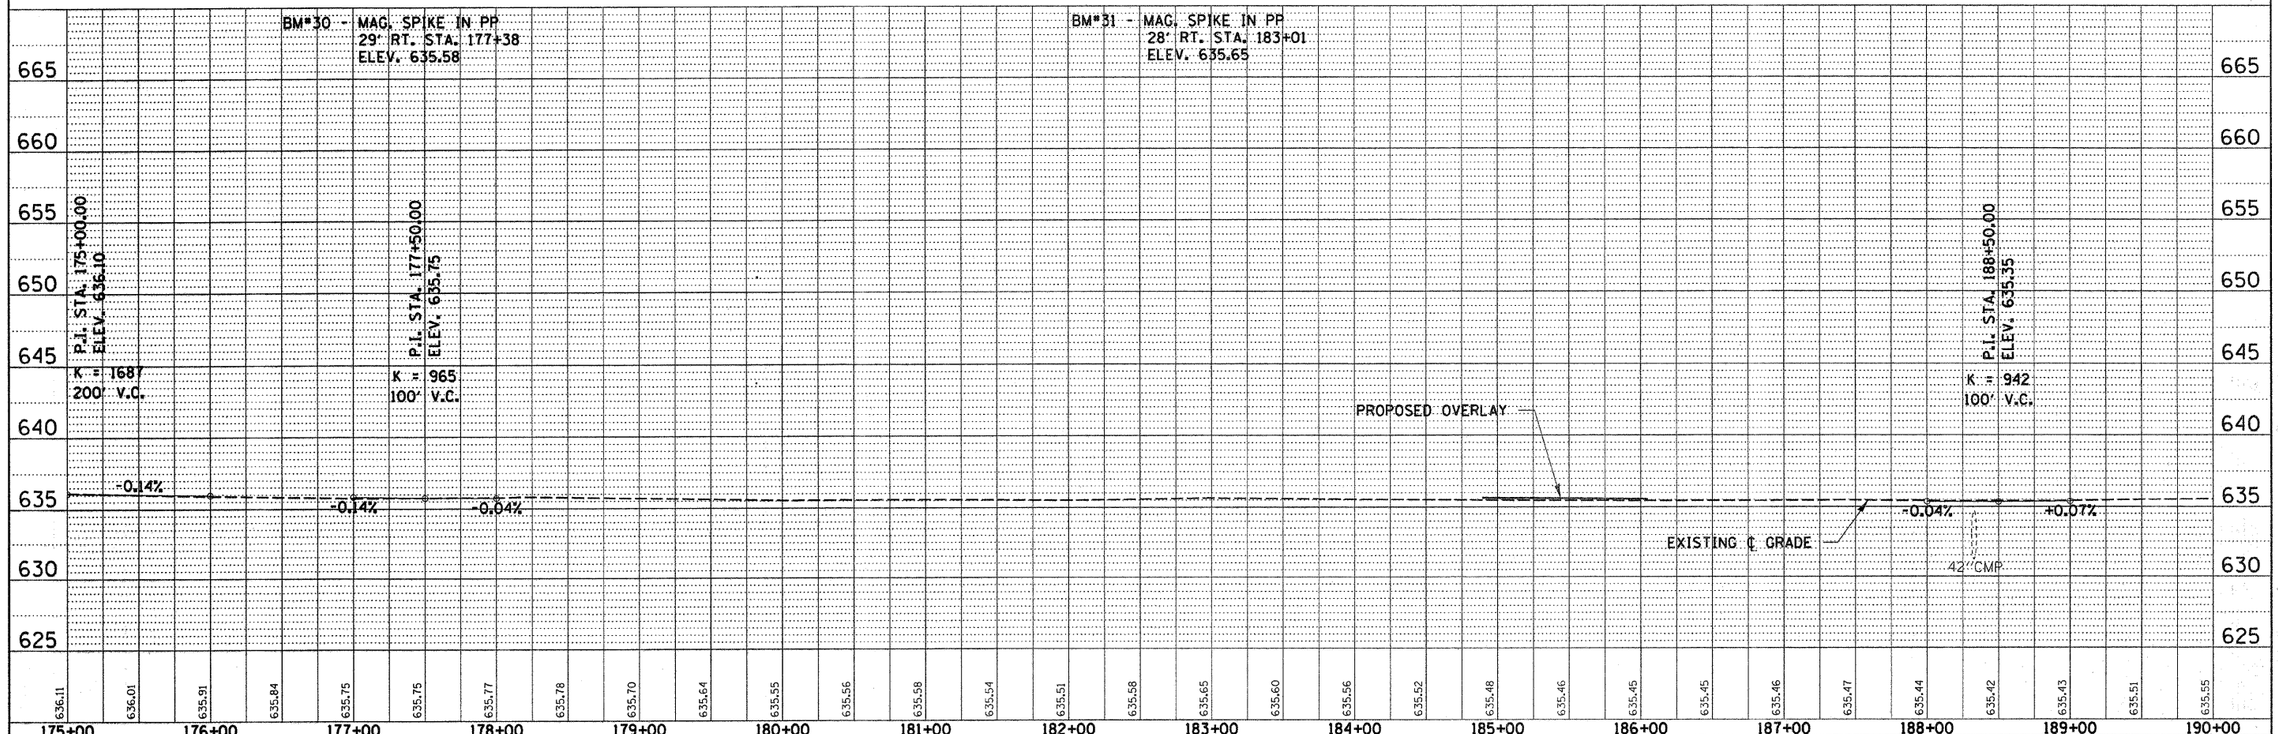

PLAN
SURVEYED
PLOTTED
NOTE BOOK
NO.
ALIGNMENT CHECKED
P.I. OF ℄ CHECKED
ADD. FIELD WORK
BY
DATE

PROFILE
SURVEYED
PLOTTED
NOTE BOOK
GRADES CHECKED
B.M. NOTED
STRUCTURE NO'S/PINS CHKED
BY
DATE

FILE NAME = 46002-sht-ppl3.dgn	USER NAME =	DESIGNED -	REVISED -
		DRAWN -	REVISED -
	PLOT SCALE =	CHECKED -	REVISED -
	PLOT DATE = 5/13/2008	DATE -	REVISED -

STATE OF ILLINOIS
DEPARTMENT OF TRANSPORTATION

HAMPTON, LENZINI & RENWICK, INC.
CIVIL & STRUCTURAL ENGINEERS
LAND SURVEYORS

SCALE: | SHEET NO. OF SHEETS | STA. 175+00.00 TO STA. 190+00.00

PLAN & PROFILE
F.A.S. 321 /CH 4

F.A.S.	SECTION	COUNTY	TOTAL SHEETS	SHEET NO.
321	05-00205-02-RS	IROQUOIS	76	21
		CONTRACT NO. 87363		
FED. ROAD DIST. NO.	ILLINOIS	FED. AID PROJECT		