FINAL SURVEY		BY	DATE
NOTE BOOK	SURVEYED		
NO.	PLOTTED		
	TEMPLATE		
	AREAS		
	AREAS CHECKED		

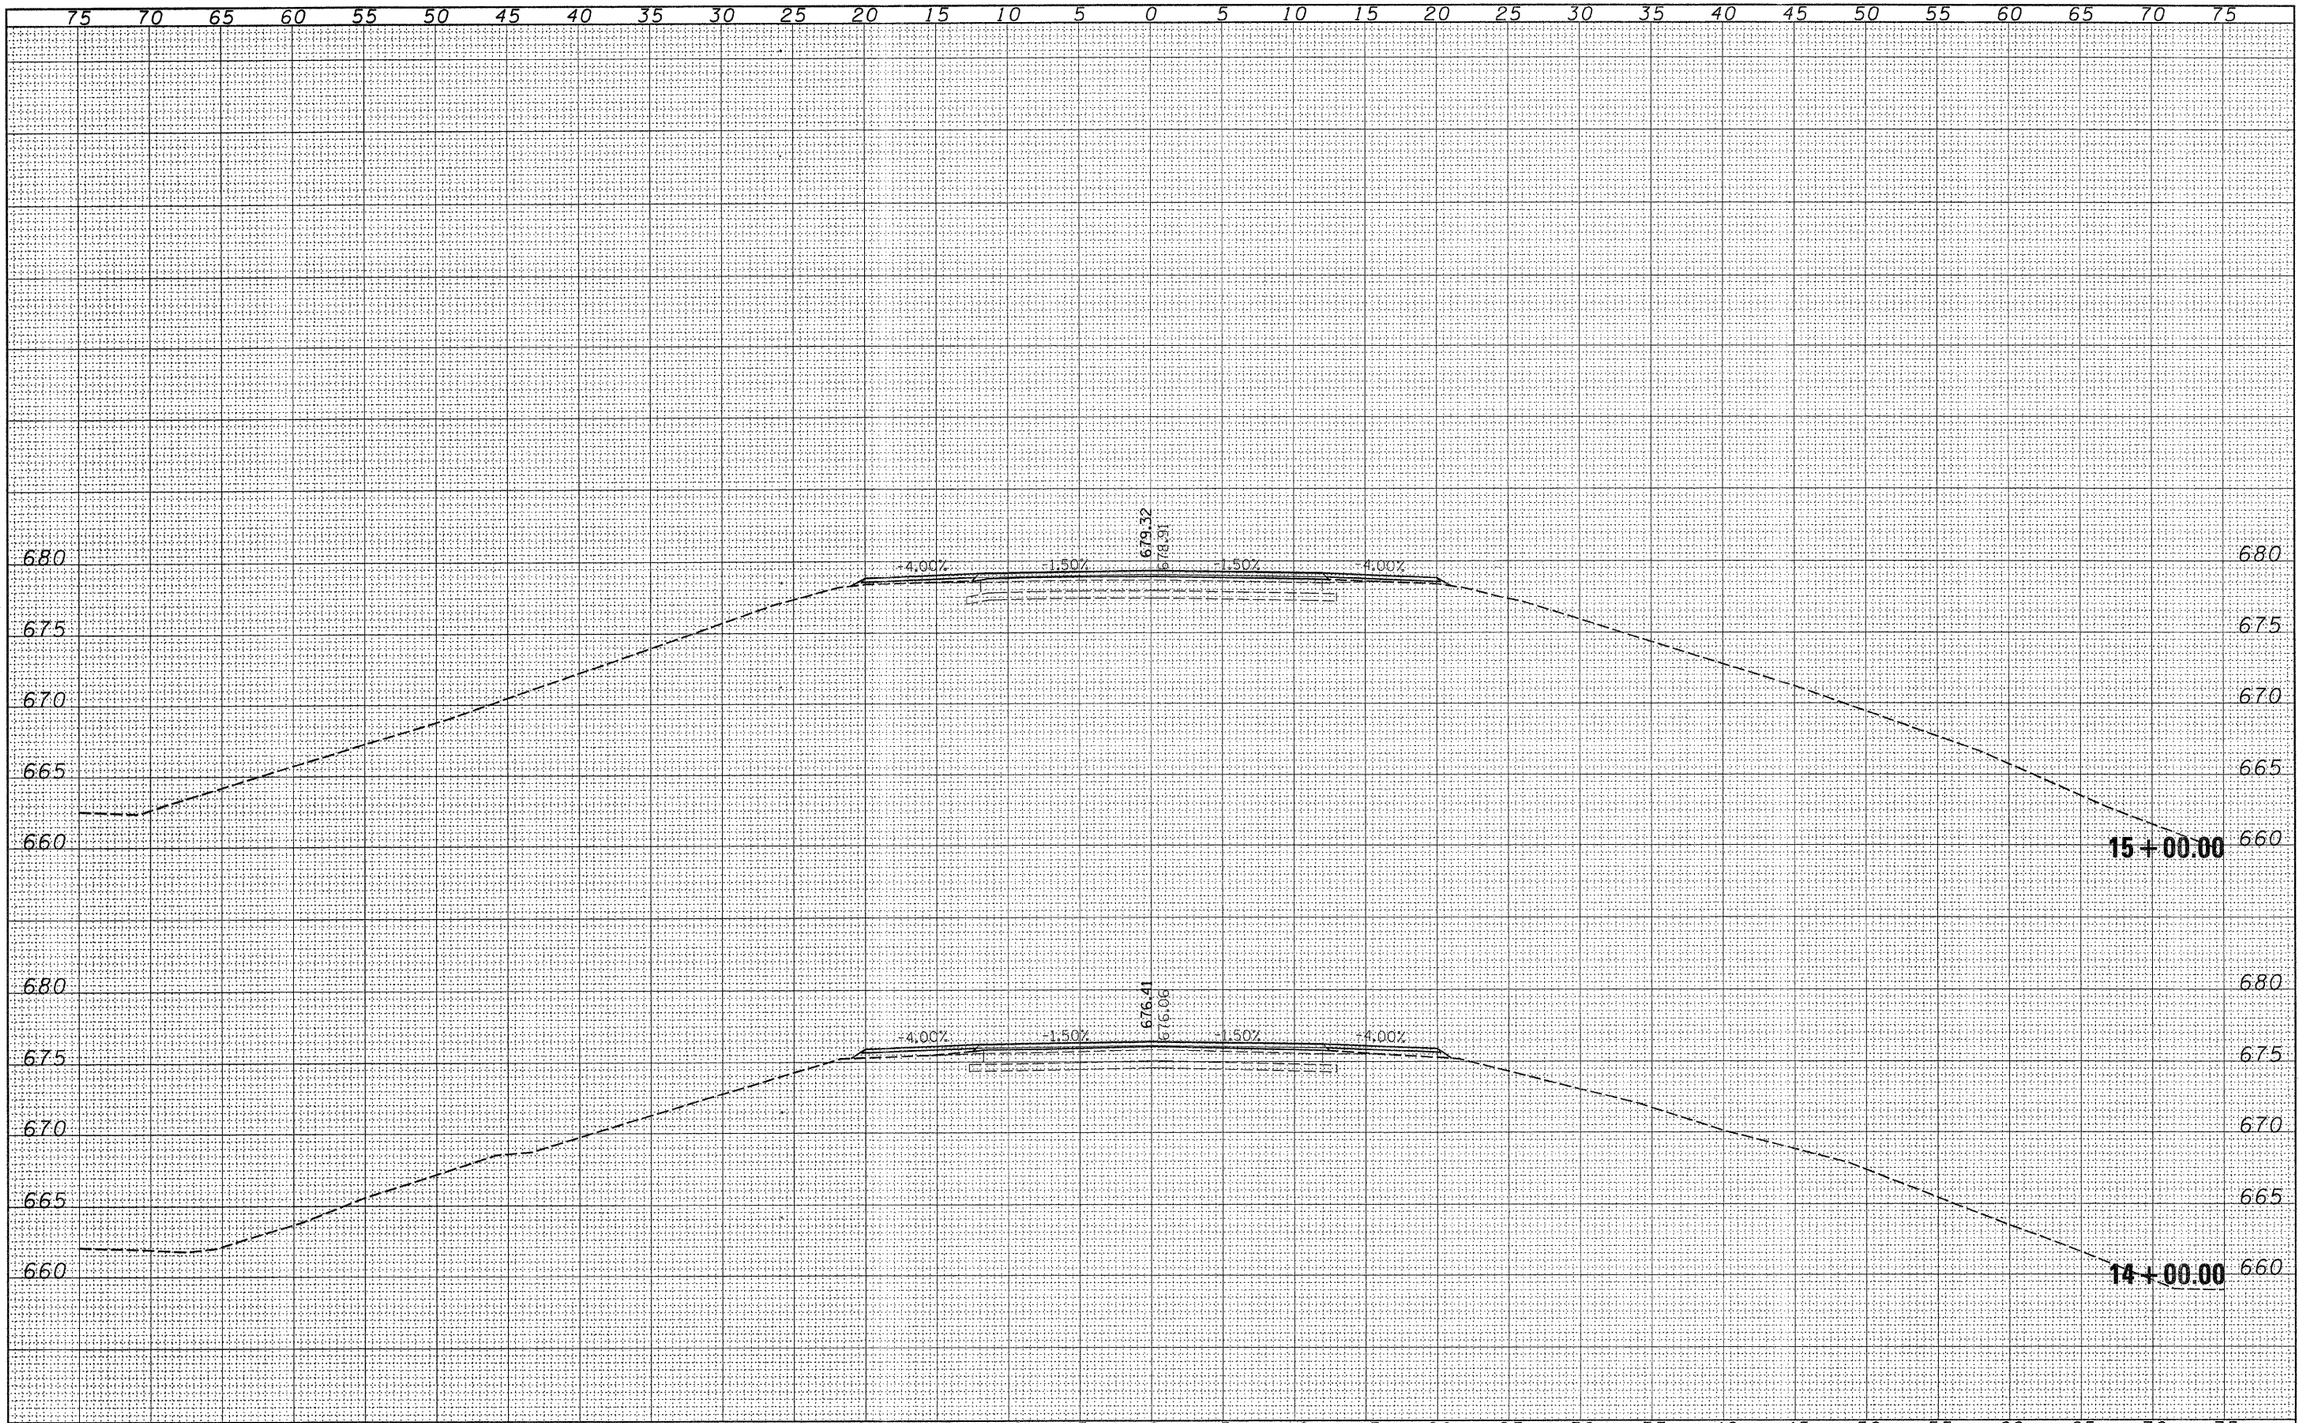

ORIGINAL SURVEY		BY	DATE
NOTE BOOK	SURVEYED		
NO.	PLOTTED		
	TEMPLATE		
	AREAS		
	AREAS CHECKED		

FILE NAME = 46002-sht-xsx.dgn	USER NAME =	DESIGNED - LFS	REVISED -
		DRAWN - WJS	REVISED -
	PLOT SCALE =	CHECKED -	REVISED -
	PLOT DATE = 5/13/2008	DATE -	REVISED -

STATE OF ILLINOIS
COUNTY HIGHWAY DEPARTMENT

HLR HAMPTON, LENZINI & RENWICK, INC.
CIVIL & STRUCTURAL ENGINEERS
LAND SURVEYORS

SCALE: 5:5 | SHEET NO. OF SHEETS

CROSS SECTIONS
F.A.S. 321 /C.H. 4

STA. 14+00.00 TO STA. 15+00.00

F.A.S.	SECTION	COUNTY	TOTAL SHEETS	SHEET NO.
321	05-00205-02-RS	IROQUOIS	76	30
		CONTRACT NO. 87363		
FED. ROAD DIST. NO.	ILLINOIS	FED. AID PROJECT		