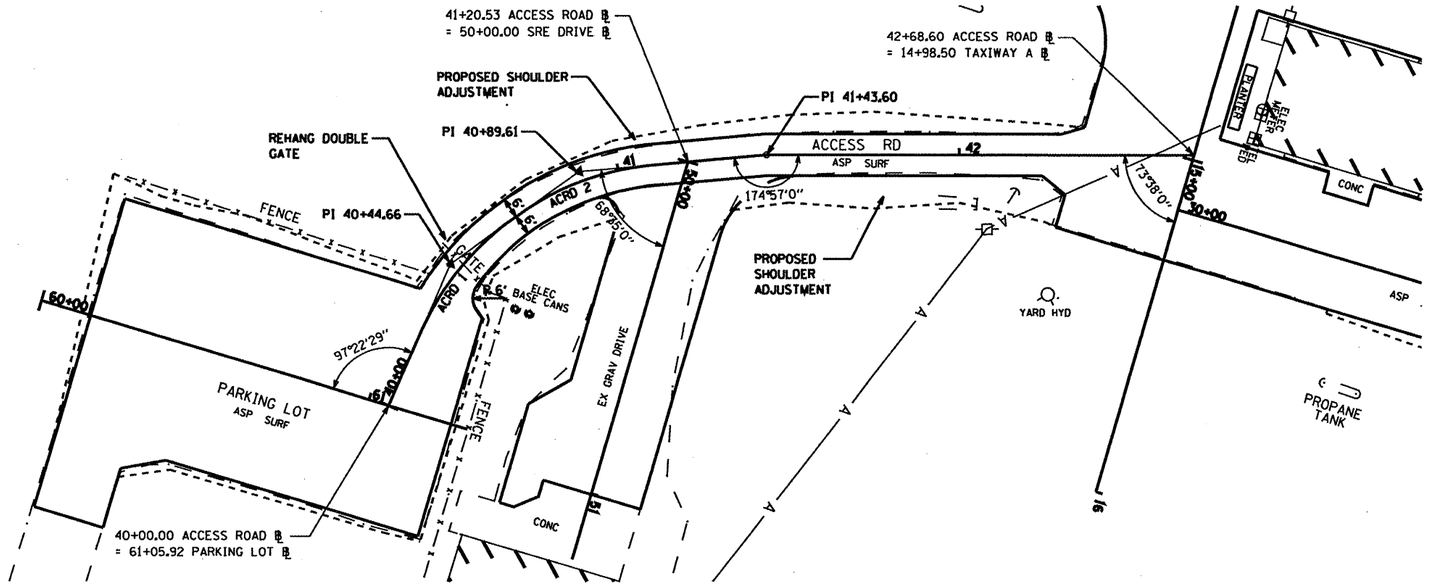

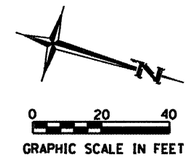

CURVE ACRD 1
P.I. STA= 40+44.66
Δ= 30°40'00"
D= 71°37'11"
R= 80.00'
T= 21.94'
L= 42.82'
E= 2.95'
P.C. STA= 40+22.73
P.T. STA= 40+65.55

CURVE ACRD 2
P.I. STA= 40+89.61
Δ= 30°19'00"
D= 71°37'11"
R= 80.00'
T= 21.67'
L= 42.33'
E= 2.88'
P.C. STA= 40+67.94
P.T. STA= 41+10.27

OVERLAY QUANTITIES

ITEM NO.	DESCRIPTION	UNIT	QUANTITY
AR152480	SHOULDER ADJUSTMENT	S.Y.	220
AR401610	BITUMINOUS SURFACE COURSE	TON	45
AR603510	BITUMINOUS TACK COAT	GAL.	54

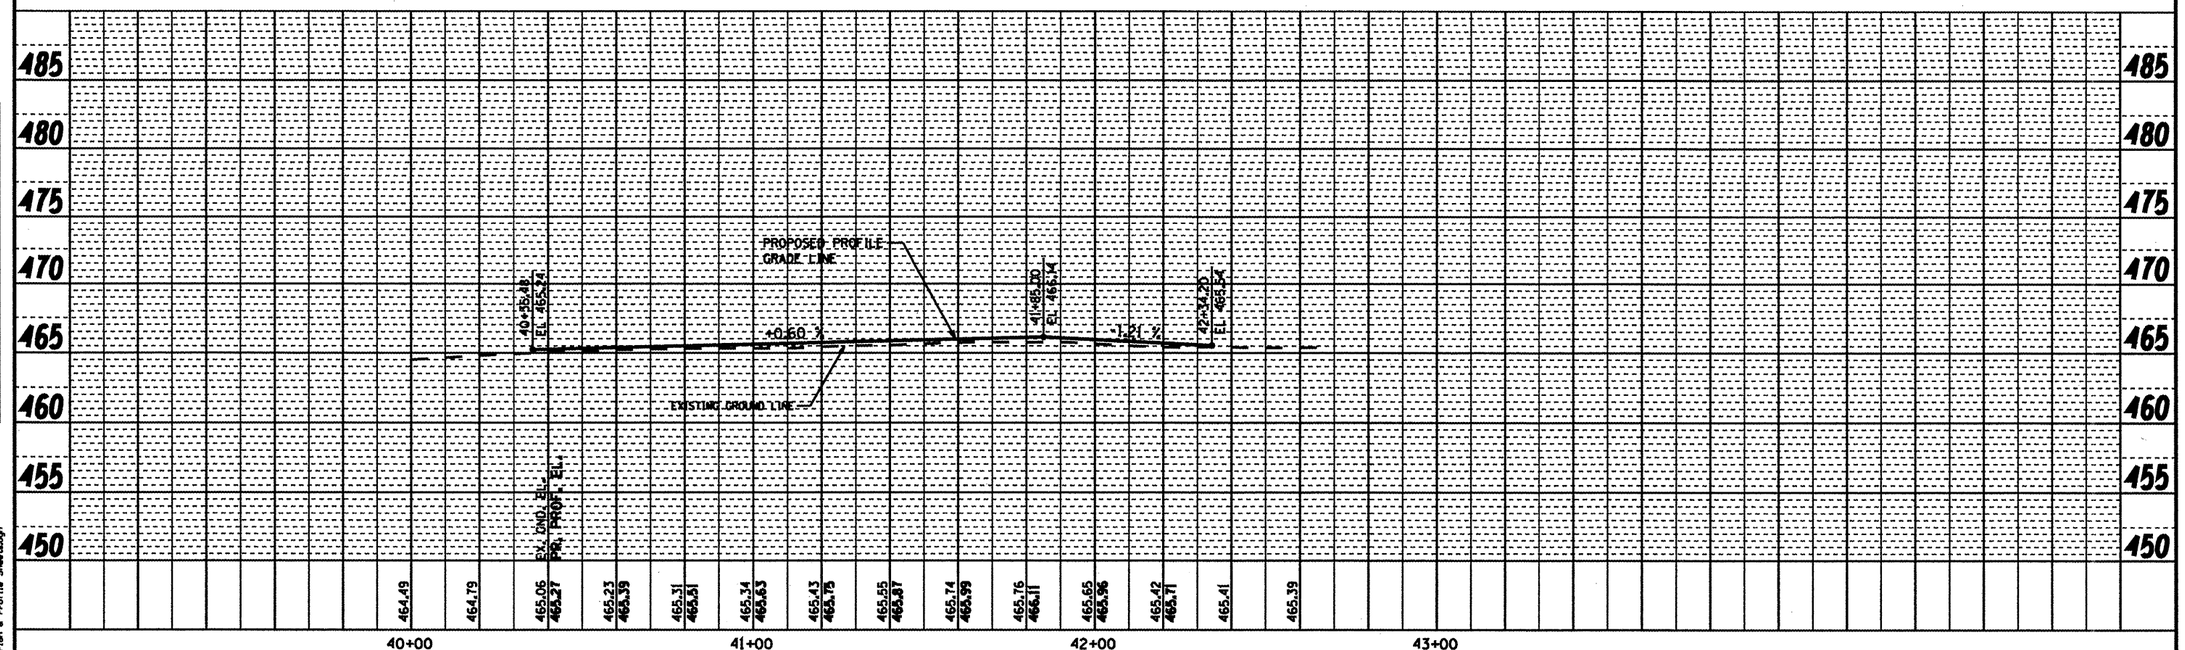

DATE	REVISION

GREATER BEARDSTOWN MUNICIPAL AIRPORT
CITY OF BEARDSTOWN, BEARDSTOWN, ILLINOIS

FILENAME	Plan & Profile Sheets.dgn	
PLOT SCALE	40.0000 ' / IN.	
DATE	JULY 8, 2008	
SHEET 10 OF 40 SHEETS		
LAYOUT	MGM	04/08/08
DRAWN	MGM	04/08/08
REVIEWED	RHB	05/09/08

B&A
BENTON & ASSOCIATES INC
ILLINOIS DESIGN FIRM REGISTRATION NO. 184-000852

BENTON & ASSOCIATES, INC.
1970 W. LAFAYETTE AVE., JACKSONVILLE IL 62650
(217) 245-4146 (217) 245-4149 FAX
KIRKSVILLE MISSOURI
MACOMB ILLINOIS
ST. LOUIS MISSOURI

ACCESS ROAD PLAN AND PROFILE

ILL. PROJ. NO. K06-3749 | A.I.P. PROJ. NO. 3-17-0004-B12

PLAN — SURVEYED / DESIGNED / ALIGNMENT CHECKED / GRADES CHECKED / QUANTITIES CHECKED / PLAN FILE NAME / NOTE BOOK / NO. / BY / DATE

PROFILE — SURVEYED / DESIGNED / GRADES CHECKED / QUANTITIES CHECKED / STRUCTURE NO(S)/THIS DRWG / NOTE BOOK / NO. / BY / DATE

FILE NAME = P:\97e189h\Design\Plans\Plan & Profile Sheets.dgn