BE002

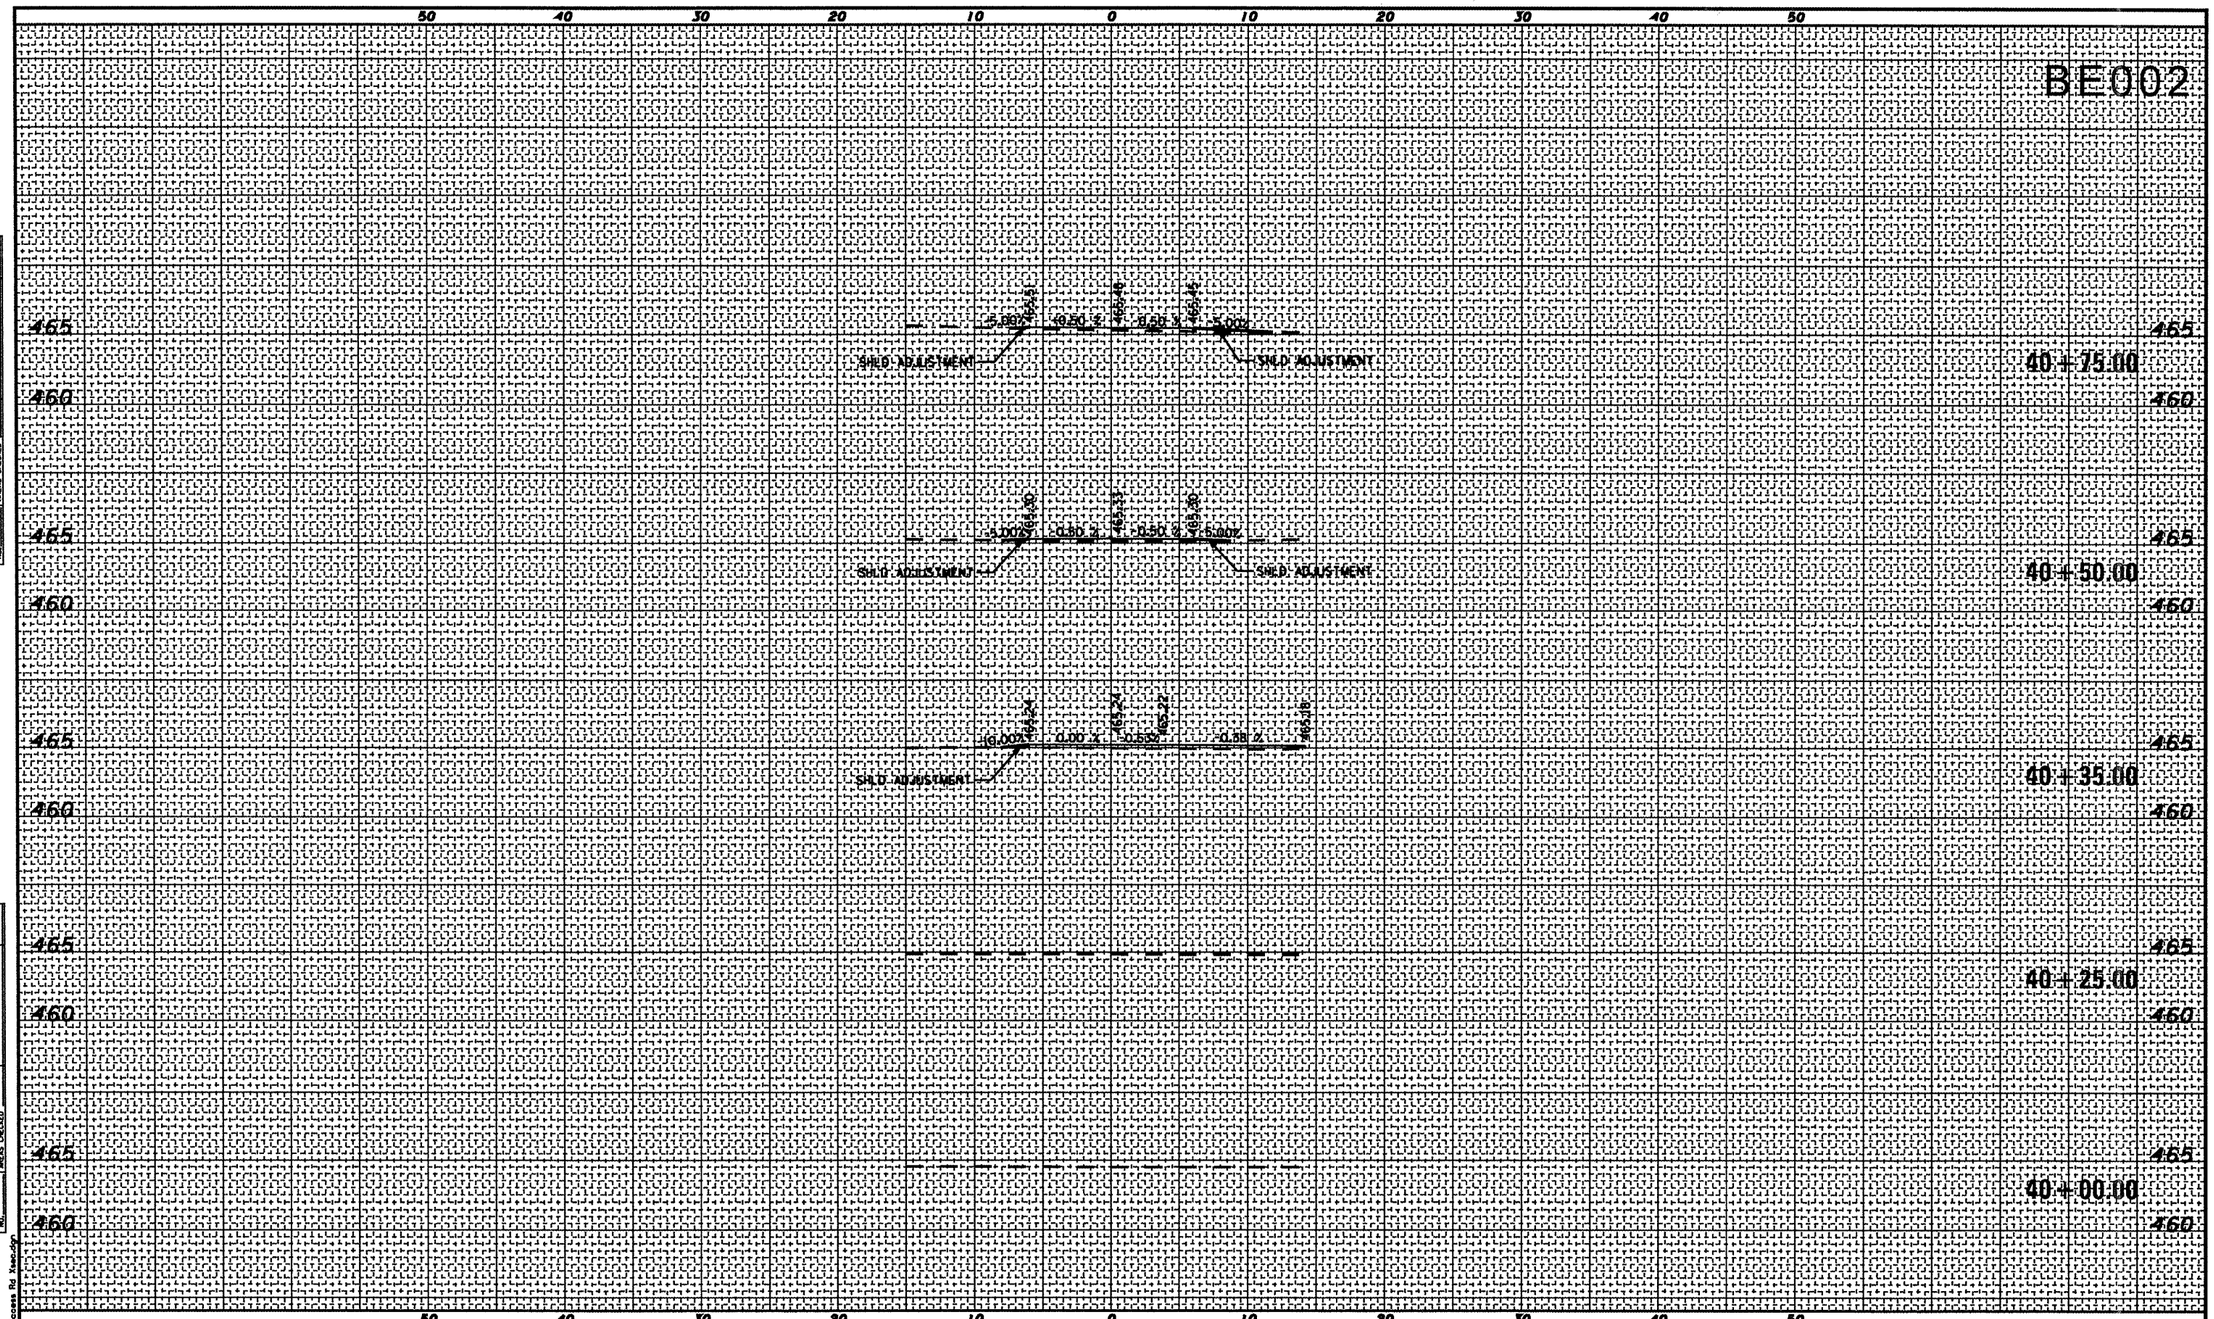

FINAL SURVEY	DATE	BY
SURVEYED		
PLOTTED		
TEMPLATE		
NOTE BOOK		
AREAS		
AREAS CHECKED		
NO.		

ORIGINAL SURVEY	DATE	BY
SURVEYED		
PLOTTED		
TEMPLATE		
NOTE BOOK		
AREAS		
AREAS CHECKED		
NO.		

DATE	REVISION

GREATER BEARDSTOWN MUNICIPAL AIRPORT

CITY OF BEARDSTOWN, BEARDSTOWN, ILLINOIS

FILENAME	Access Rd Xsec.dgn	
PLOT SCALE	10.0000 ' / IN.	
DATE	JULY 8, 2008	
SHEET 33 OF 40 SHEETS		
LAYOUT	MGM	04/25/08
DRAWN	MGM	04/25/08
REVIEWED	RHB	05/06/08

BENTON & ASSOCIATES INC

ILLINOIS DESIGN FIRM REGISTRATION NO. 184-000852

BENTON & ASSOCIATES, INC.

1970 W. LAFAYETTE AVE., JACKSONVILLE IL 62650

(217) 245-4146 (217) 245-4149 FAX

KIRKSVILLE MISSOURI
MACOMB ILLINOIS
ST. LOUIS MISSOURI

CROSS SECTIONS - ACCESS ROAD

STA. 40+00.00 TO STA. 40+75.00

ILL. PROJ. NO. K06-3749 | A.I.P. PROJ. NO. 3-17-0004-B12

FILE NAME = P:\BTA\1899\Design\Plans\Access Rd Xsec.dgn