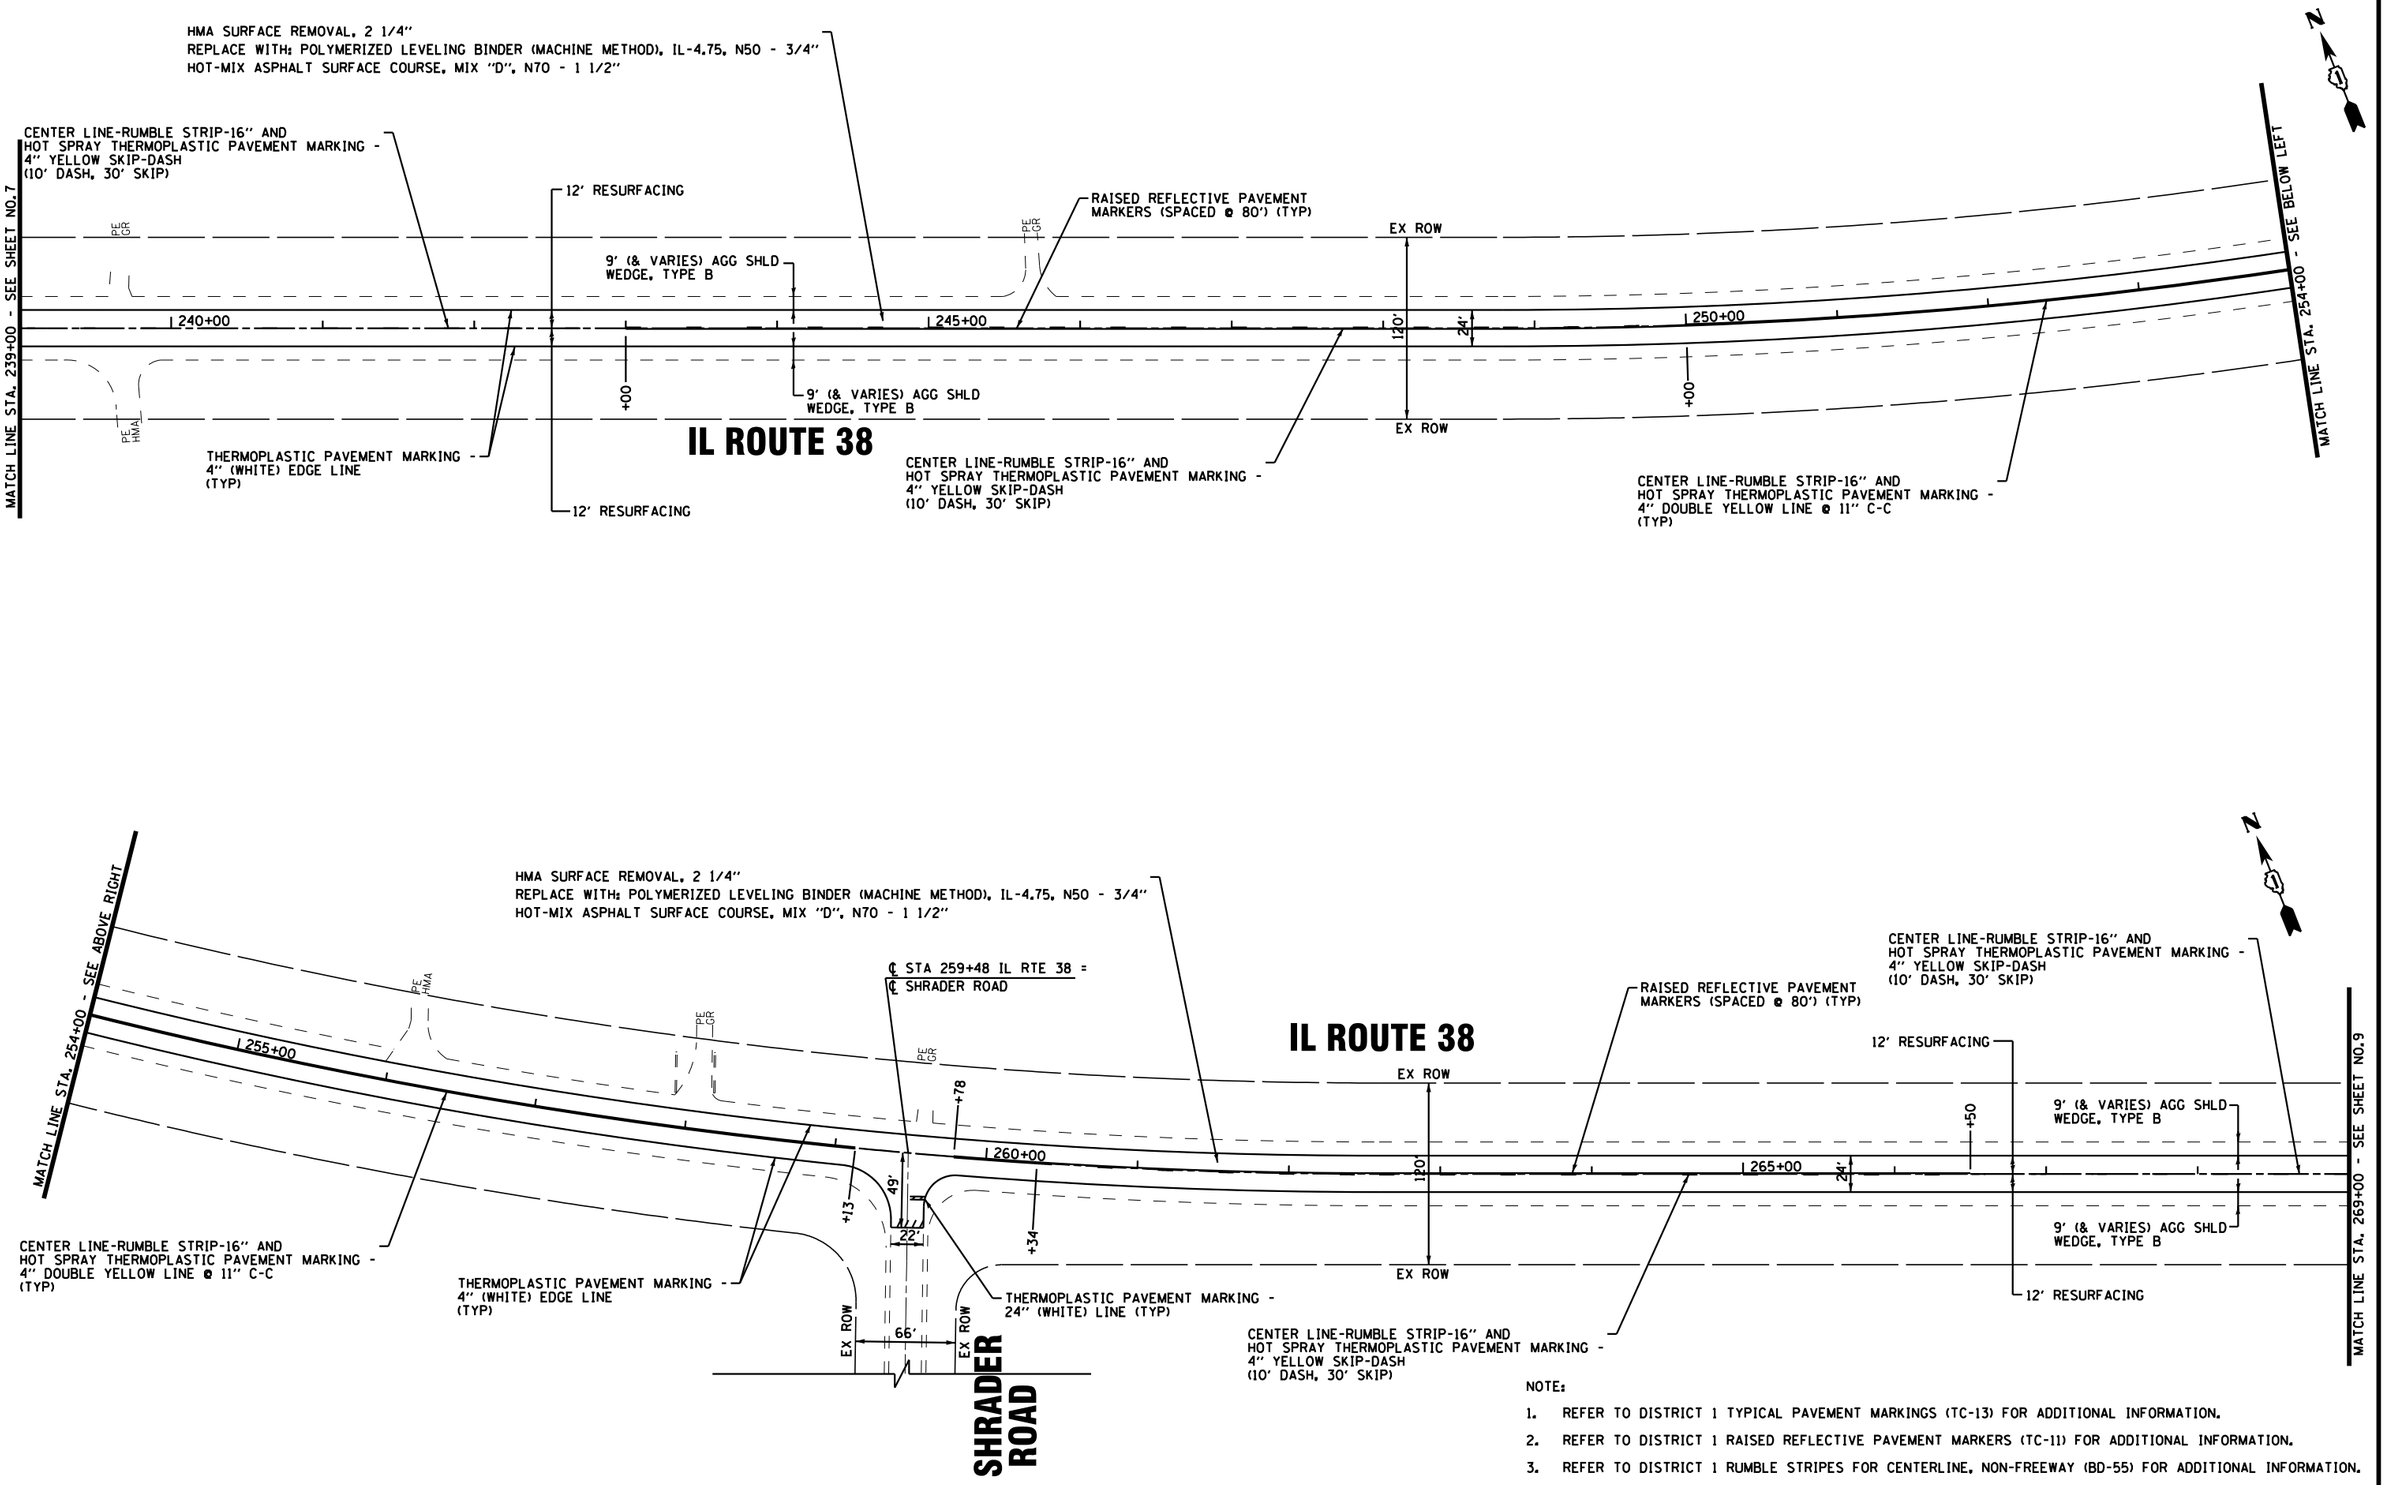

NOTE:

1. REFER TO DISTRICT 1 TYPICAL PAVEMENT MARKINGS (TC-13) FOR ADDITIONAL INFORMATION.
2. REFER TO DISTRICT 1 RAISED REFLECTIVE PAVEMENT MARKERS (TC-11) FOR ADDITIONAL INFORMATION.
3. REFER TO DISTRICT 1 RUMBLE STRIPES FOR CENTERLINE, NON-FREEWAY (BD-55) FOR ADDITIONAL INFORMATION.

COPYRIGHT © 2014, BY BAXTER & WOODMAN, INC.
STATE OF ILLINOIS - PROFESSIONAL DESIGN FIRM
LICENSE NO. - 184-001121 - EXPIRES 4/30/2015
5/22/2014 3:24:09 PM
...\plotdrv\pdf-BW.Default.pit
...\PLOTS\100153-WO-16-PEN.tbl
I:\Crystal Lake\LDOT\100153-140-Design\WO-16 Il 38 Dekalb to Rt 47\CADD-SURVEY\DRAWINGS\DGN\263moc

BAXTER & WOODMAN Consulting Engineers	DESIGNED - TLH	REVISED -	
	DRAWN - UKB	REVISED - 10-22-12 IDOT REVIEW	
	CHECKED - RWL	REVISED - 5-12-14 ℄ RUMBLE	
	DATE - 12-17-10	FILE - 100153-WO-16-PLAN2.sht	

STATE OF ILLINOIS
DEPARTMENT OF TRANSPORTATION

IL ROUTE 38
WEST COUNTY LINE ROAD TO IL ROUTE 47
ROADWAY & PAVEMENT MARKING PLAN

SCALE: 1"=50' STA. 239+00 TO STA. 269+00

F.A.P RTE.	SECTION	COUNTY	TOTAL SHEETS	SHEET NO.
567	5R-RS-3	KANE	30	8
	C-91-307-11	CONTRACT NO. 60N37		
FED. ROAD DIST. NO. 1	ILLINOIS	FED. AID PROJECT		